PLANNING & DEVELOPMENT

DEVELOPMENT SERVICES CENTER

PLANNING & DEVELOPMENT DEPARTMENT

STATEMENT OF FINANCIAL INTEREST

Case Number: VAR-14320 APN: 139·28·302·013, 017-026, 033

Name of Property Owner: DFA, LLC

Name of Applicant: DFA, LLC

To the best of your knowledge, does the Mayor or any member of the City Council or Planning Commission have any financial interest in this or any other property with the property owner, applicant, the property owner or applicant's general or limited partners, or an officer of their corporation or limited liability company?

_____ Yes X No

If yes, please indicate the member of the City Council or Planning Commission who is involved and list the name(s) of the person or persons with whom the City Official holds an interest. Also list the Assessor's Parcel Number if the property in which the interest is held is different from the case parcel.

City Official: _____

Partner(s): _____ _____

APN: _____

Signature of Property Owner/Authorized Agent: Don F Ahern

Print Name: Don F Ahern

Subscribed and sworn before me

This 25th day of May, 2006

Karen Benner

Notary Public in and for said County and State

RECEIVED

JUN 13 2006

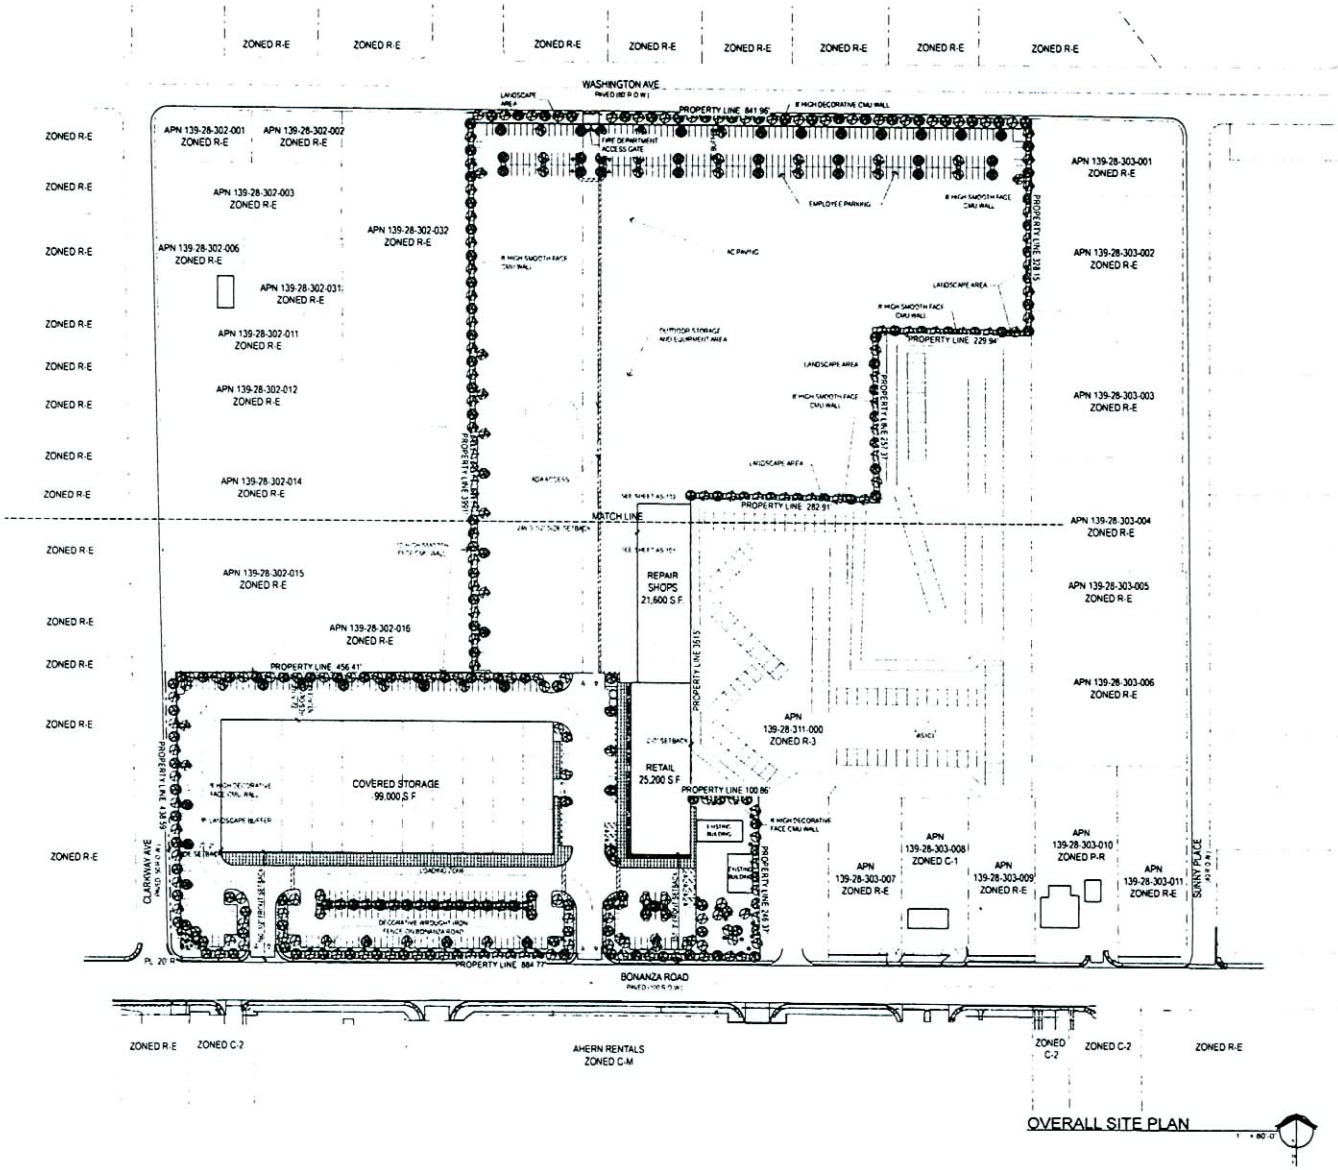

OVERALL SITE PLAN

Vicinity Map

Location Map

Site Zoning & Data

SITE DATA

BUILDING AREA

PARKING CALCULATIONS

Ahern Rentals

1800 Bonanza
Las Vegas, Nevada 89106

APTUS Architecture

APTUS PROJECT NO 06.082

ARCHITECT

ENGINEER

NOTES

COPYRIGHT 2006 © BY APTUS ARCHITECTURE

NO	DESCRIPTION	DATE
1	Neighborhood Mtg Rev	8-10-06
2	City of Las Vegas	7-25-06
	SDR SUP 82 Submittal Rev	
	City of Las Vegas	6-17-06
	SDR SUP 82 Submittal	

ISSUED

TITLE
OVERALL SITE PLAN

DRAWING NO
AS100

RECEIVED

ZON-13837 VAR-14320
VAR-16049 SUP-13836
SUP-14324 SUP-14329
SDR-13833 09/07/06 PC
REVISED

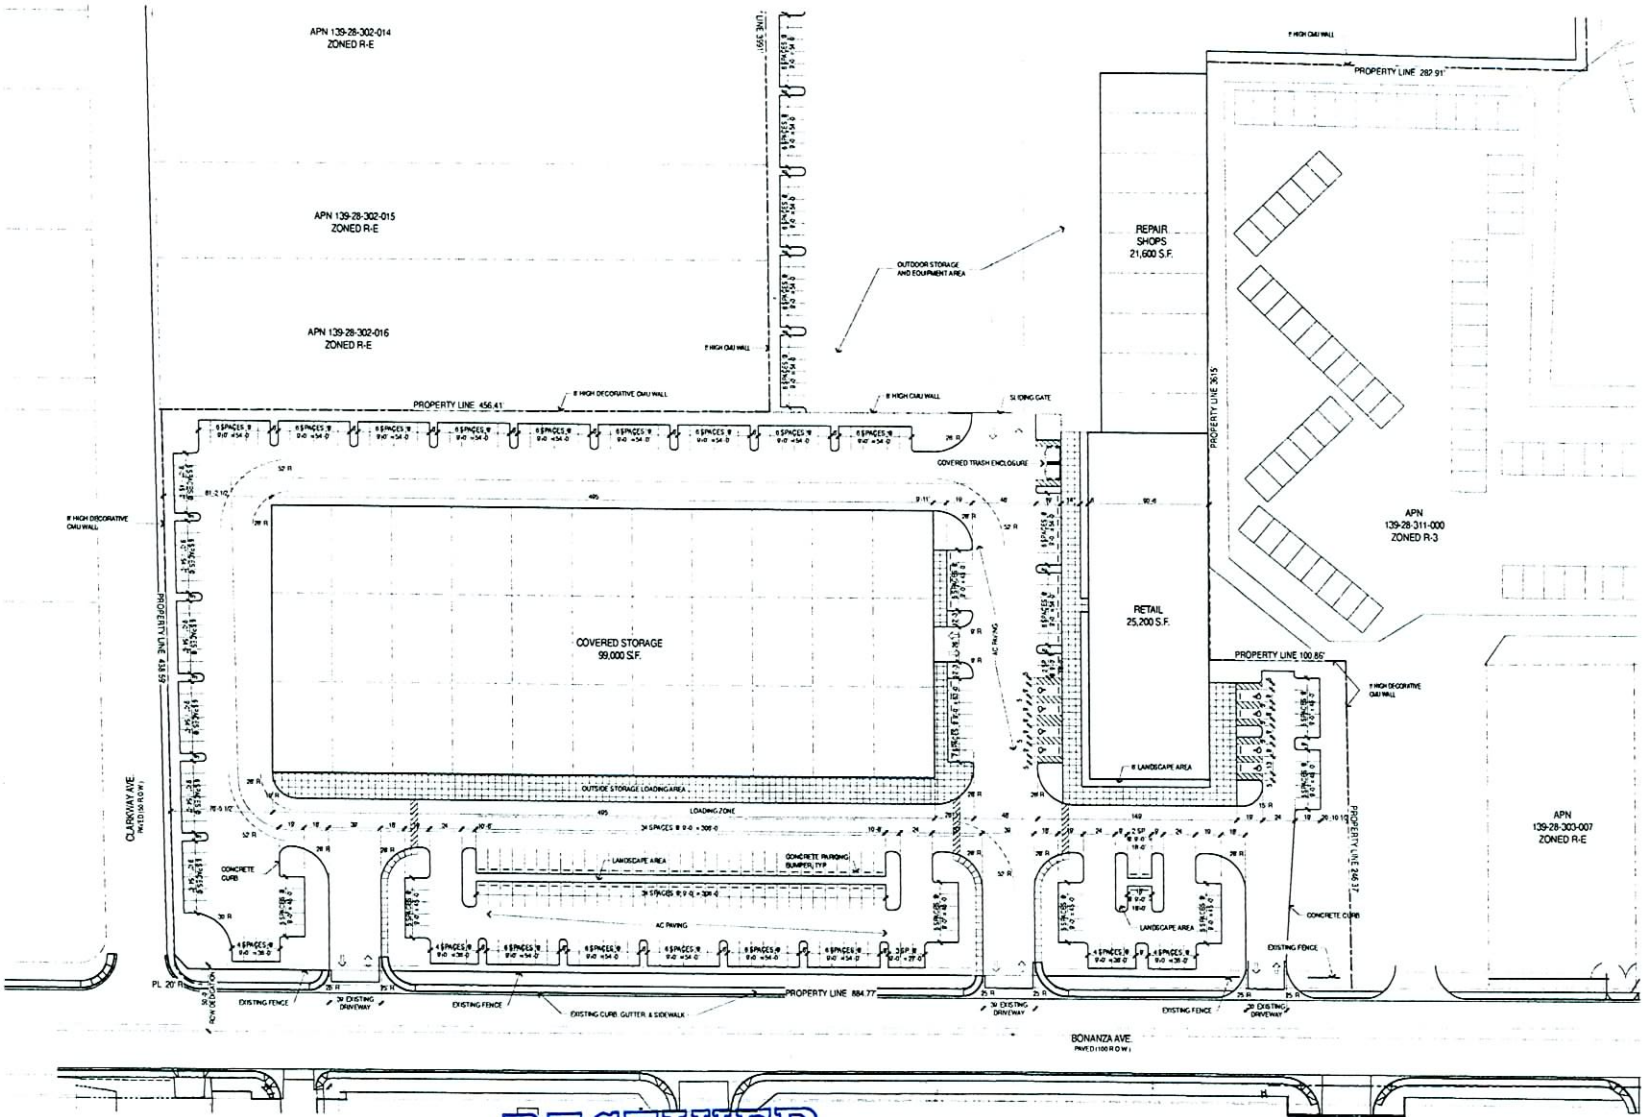

ENLARGED SITE PLAN

Ahern Rentals
Design Review / Rezoning
1800 Bonanza
Las Vegas, Nevada 89106

APTUS Architecture

APTUS PROJECT NO 06.082

ARCHITECT

ENGINEER

NOTES

COPYRIGHT 2006 © BY APTUS ARCHITECTURE

NO	DESCRIPTION	DATE
1	City of Las Vegas SDR, SUP, RZ Submittal	6.13.06

ISSUED

TITLE
ENLARGED SITE PLAN

DRAWING NO
AS101

RECEIVED
JUN 13 2006

VAR-14320
09/07/06 PC

JUN 13 2006

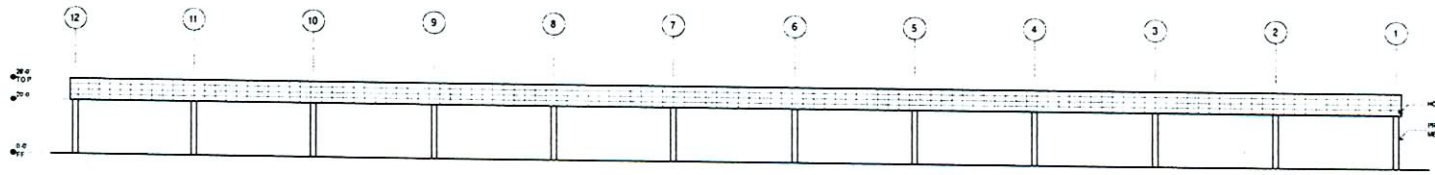

NORTH ELEVATION

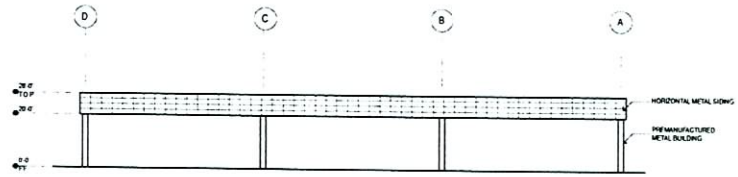

EAST ELEVATION

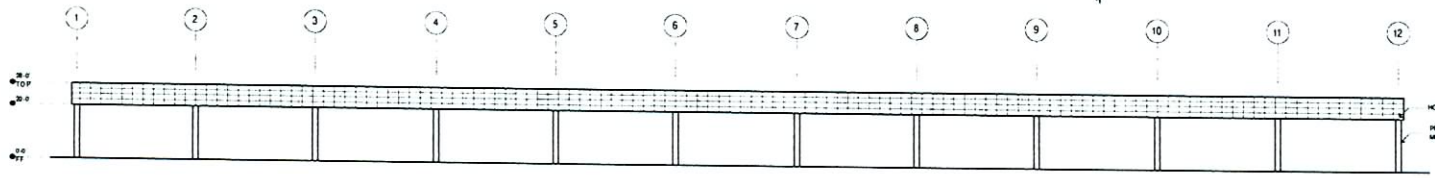

SOUTH ELEVATION

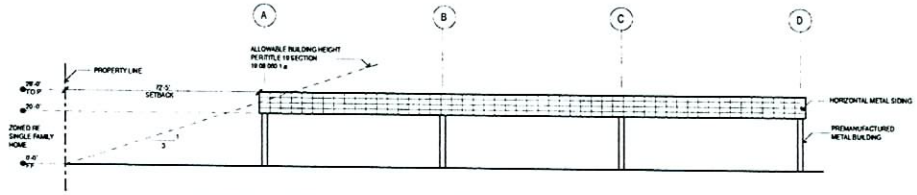

WEST ELEVATION

Ahern Rentals
Design Review / Rezoning
1800 Bonanza
Las Vegas, Nevada 89106

APTUS Architecture
1200 South 4th Street
Suite 204
Las Vegas, Nevada 89104
P 702.819.1200
F 702.819.1213
info@apturarchitecture.com

APTUS PROJECT NO 06.082

ARCHITECT

ENGINEER

NOTES

COPYRIGHT 2006 © BY APTUS ARCHITECTURE

NO	DESCRIPTION	DATE
1	City of Las Vegas SDR, SUP, RZ Submittal	6.13.06

ISSUED

TITLE
COVERED STORAGE BUILDING ELEVATIONS

DRAWING NO
A202

RECEIVED
JUN 13 2006

VAR-14320
09/07/06 PC

RECEIVED
JUN 13 2006

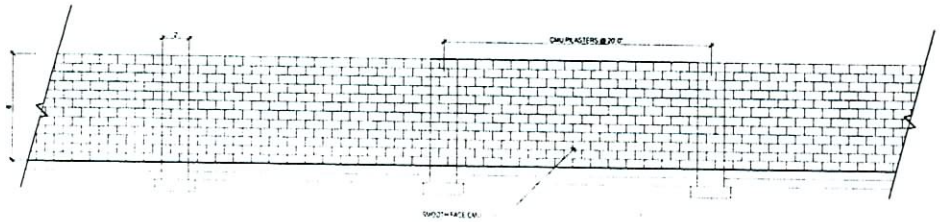

1 8-FT SMOOTH FACE CMU

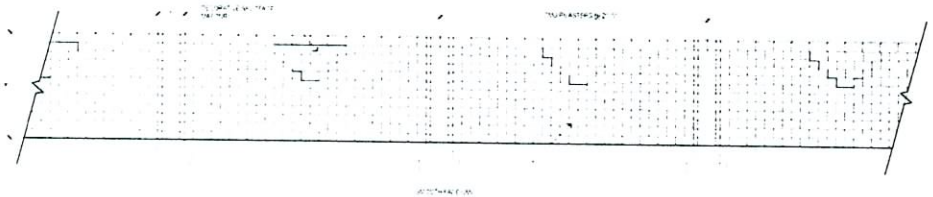

2 8-FT DECORATIVE WALL TYP

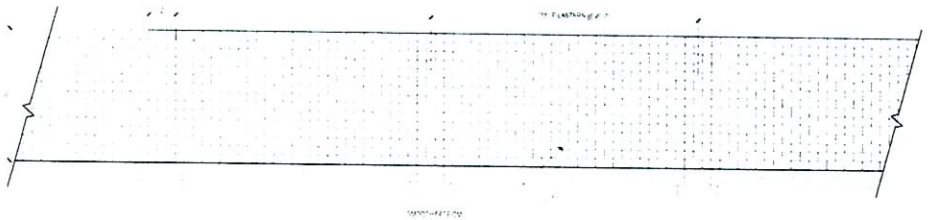

3 10-FT SMOOTH FACE CMU

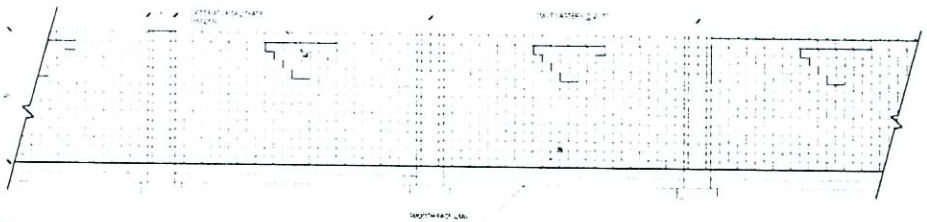

4 10-FT DECORATIVE WALL TYP

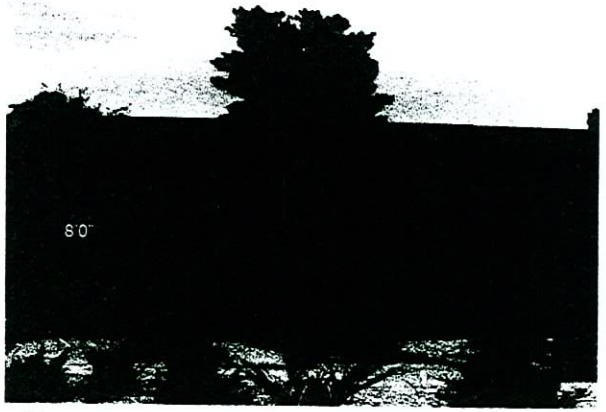

14 8-FT DECORATIVE WALL TYP

16 10-FT DECORATIVE WALL TYP

ZON-13837 VAR-14320
VAR-16049 SUP-13836
SUP-14324 SUP-14329
SDR-13833 09/07/06 PC
REVISED

RECEIVED
AUG 15 2006

Ahern Rentals
1800 Bonanza
Las Vegas, Nevada 89106

APTUS Architecture

APTUS PROJECT NO. 06.082

ARCHITECT

ENGINEER

NOTES

COPYRIGHT 2006 © BY APTUS ARCHITECTURE

NO.	DESCRIPTION	DATE

ISSUED

TITLE
WALL ELEVATIONS

DRAWING NO.
A203