PLANNING & DEVELOPMENT

DEVELOPMENT SERVICES CENTER

PLANNING & DEVELOPMENT DEPARTMENT

STATEMENT OF FINANCIAL INTEREST

Case Number: **SUP-15023** APN: 138-25-713-223

Name of Property Owner: _____

Name of Applicant: Sun Loan Co.

To the best of your knowledge, does the Mayor or any member of the City Council or Planning Commission have any financial interest in this or any other property with the property owner, applicant, the property owner or applicant's general or limited partners, or an officer of their corporation or limited liability company?

_____ Yes X No

If yes, please indicate the member of the City Council or Planning Commission who is involved and list the name(s) of the person or persons with whom the City Official holds an interest. Also list the Assessor's Parcel Number if the property in which the interest is held is different from the case parcel.

City Official: _____

Partner(s): _____ _____

APN: _____

Signature of Property Owner: Jose M

Print Name: JOSE M. OCHOA

Subscribed and sworn before me

This 27 day of JUNE, 2006

Notary Public in and for said County and State

Notary Public - State of Nevada
COUNTY OF CLARK
FRANCISCO OJEDA
No. 04-87580-1 My Appointment Expires Feb. 25, 2008

YALE ST.

VERMONT AVE.

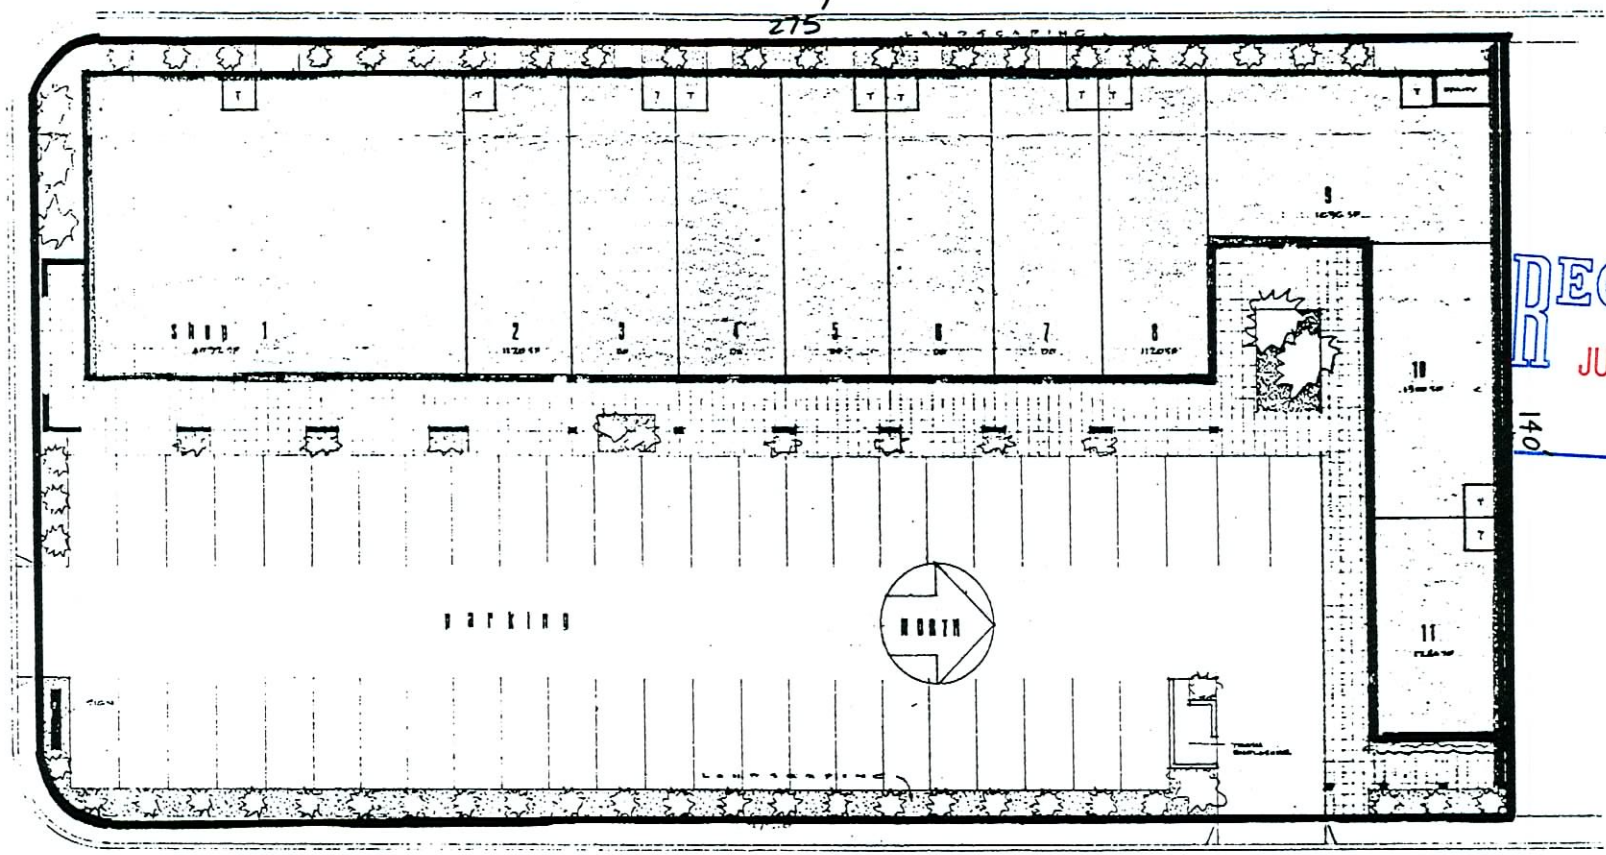

DECATUR BLVD

MASTER PLAN

RECEIVED
JUL 10 2006

RECEIVED
JUL 10 2006

LOTS 18 thru 39

50

SUP-15023
08/24/06 PC

PLAZA LOS ARCOS
SUITE G

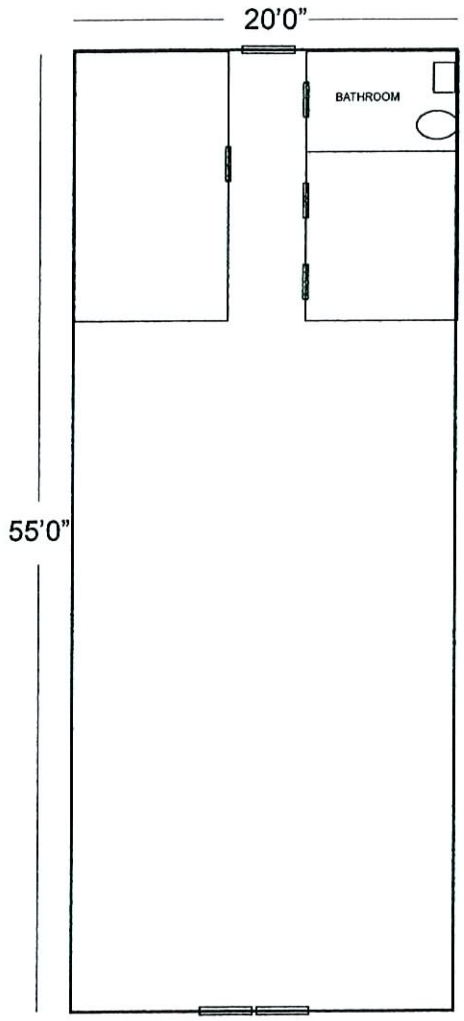

RECEIVED
JUL 10 2006

RECEIVED
JUL 10 2006

SUP-15023
08/24/06 PC
SCALE 1" = 10'0"

SUP-15023 - APPLICANT: SUN LOAN COMPANY - OWNER: PLAZA LOS ARCOS, LLC
633 NORTH DECATUR BOULEVARD, SUITE G
SEPTEMBER 7, 2006 PLANNING COMMISSION

07/26/06

SUP-15023 - APPLICANT: SUN LOAN COMPANY - OWNER: PLAZA LOS ARCOS, LLC
633 NORTH DECATUR BOULEVARD, SUITE G
SEPTEMBER 7, 2006 PLANNING COMMISSION

07/26/06

