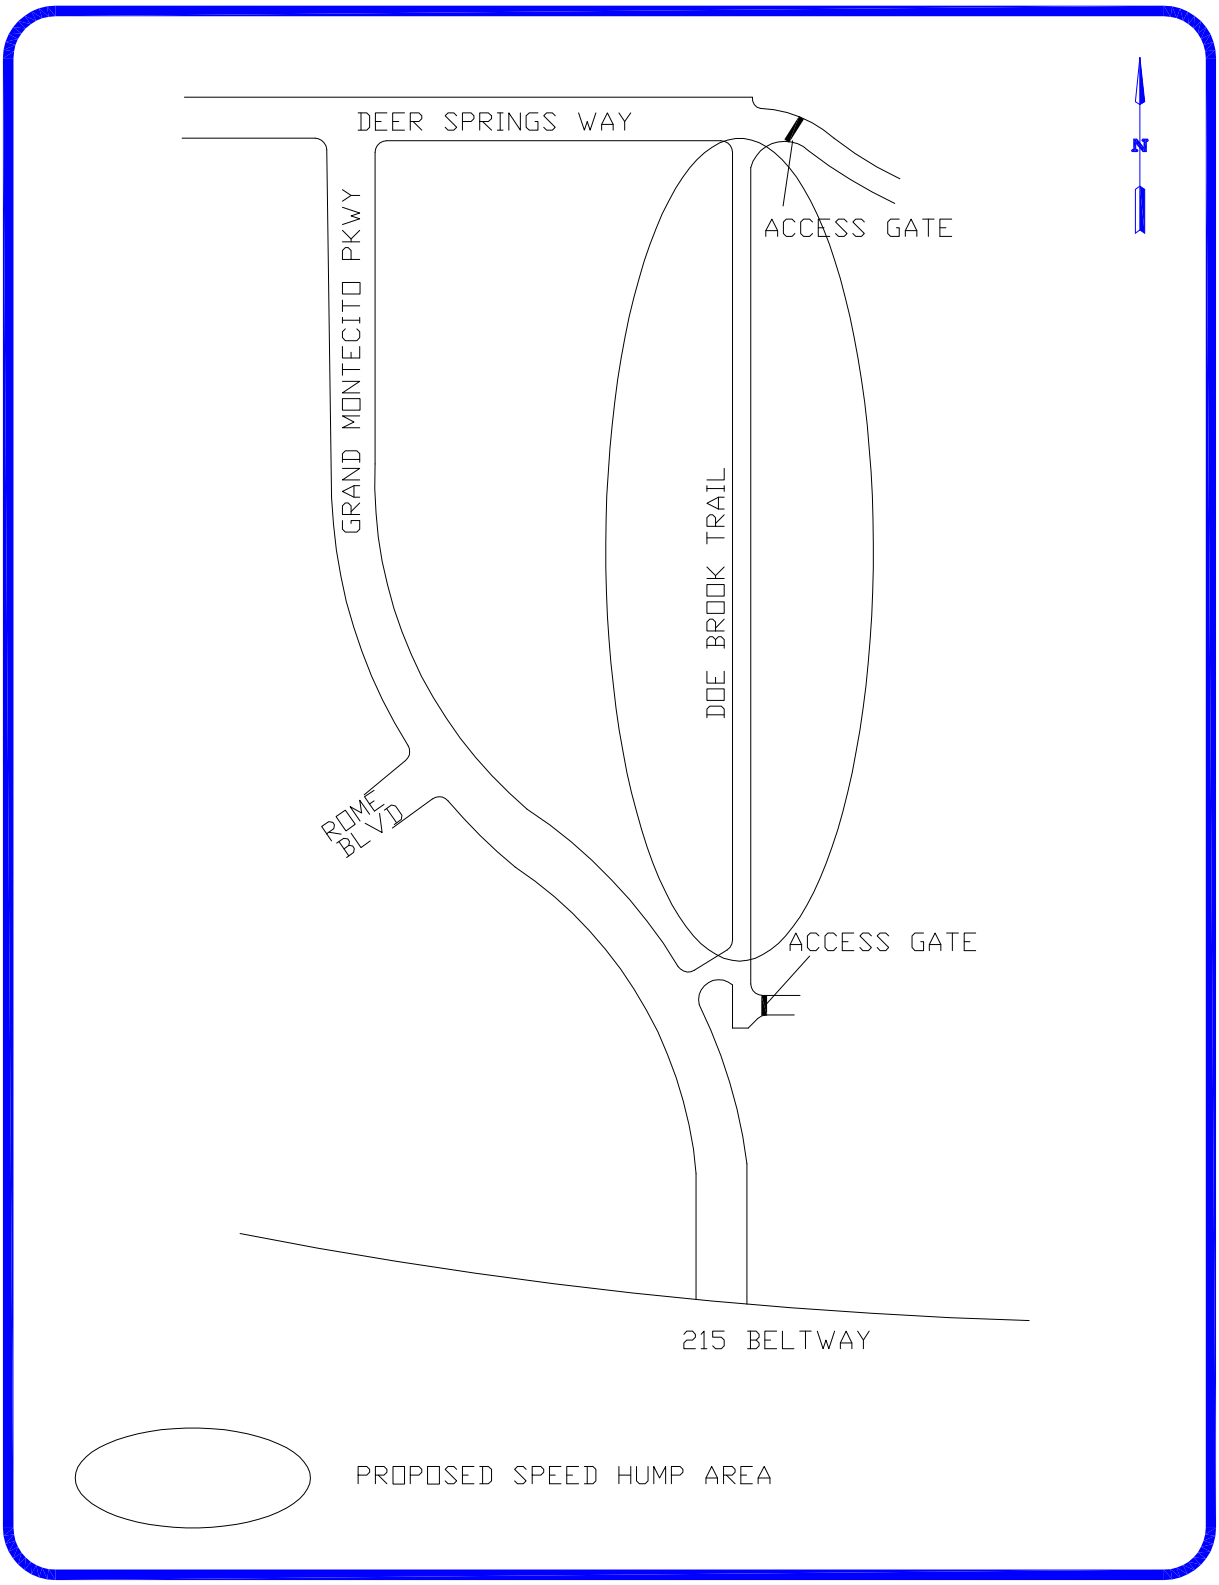
DEER SPRINGS WAY
GRAND MONTECITO PKWY
ACCESS GATE
DOE BROOK TRAIL
ROME BLVD
ACCESS GATE
215 BELTWAY
N
PROPOSED SPEED HUMP AREA