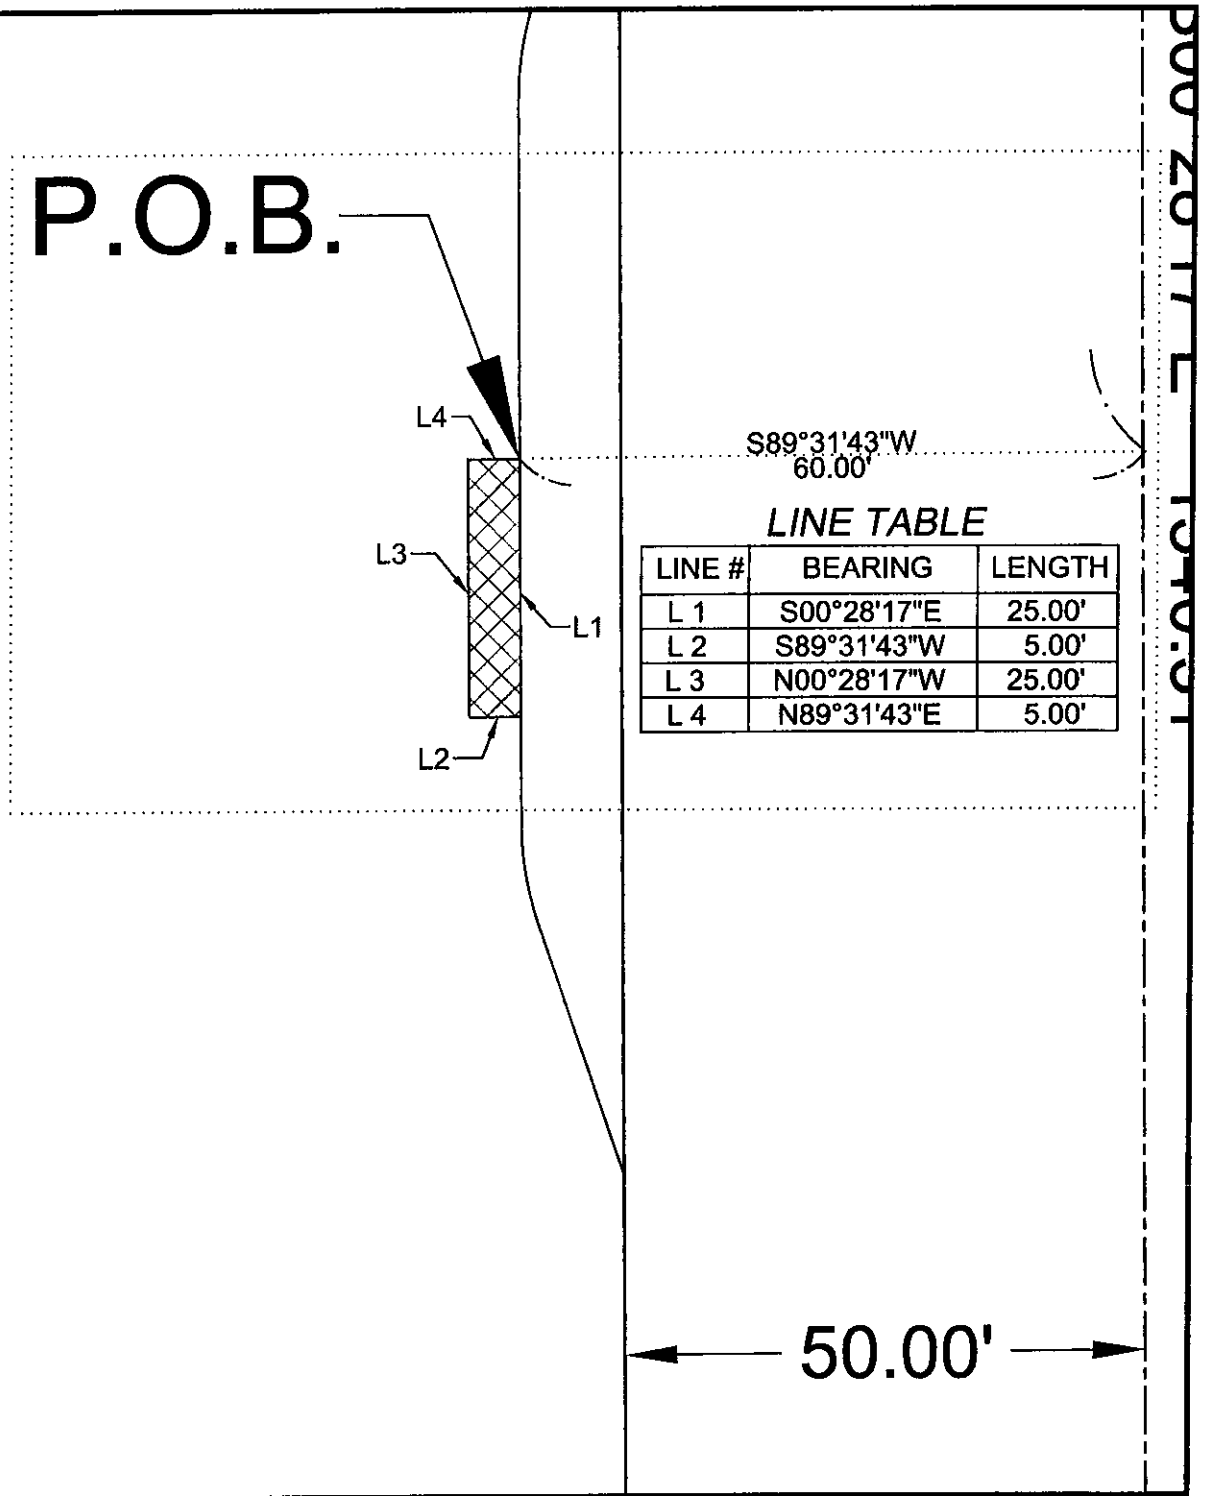

LINE TABLE

LINE #	BEARING	LENGTH
L 1	S00°28'17"E	25.00'
L 2	S89°31'43"W	5.00'
L 3	N00°28'17"W	25.00'
L 4	N89°31'43"E	5.00'

DETAIL SHEET

DEPARTMENT OF PUBLIC WORKS
ENGINEERING PLANNING DIVISION