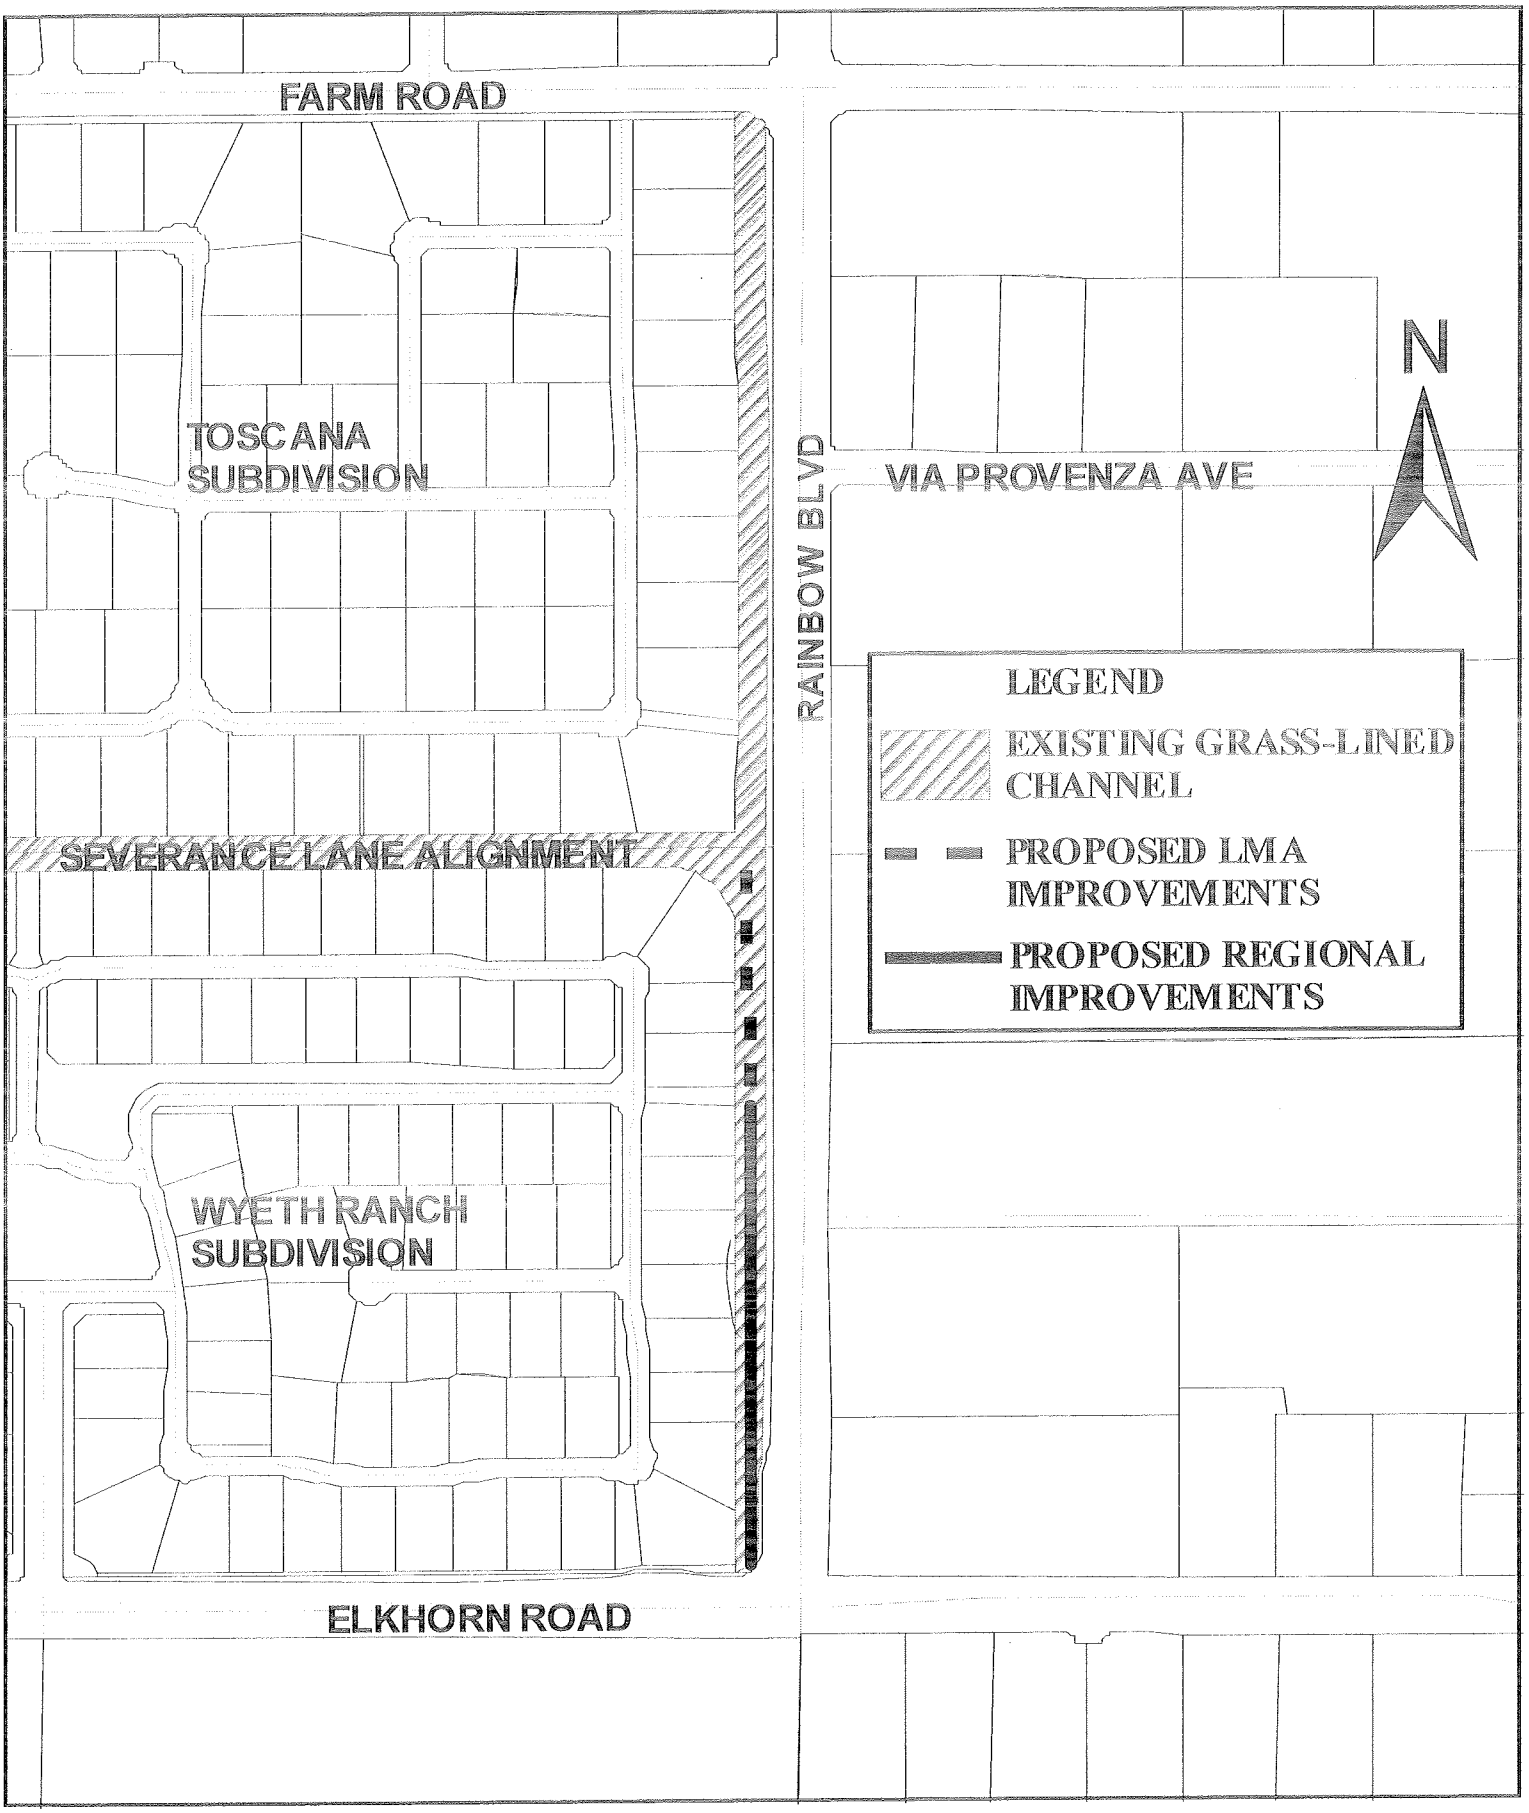
FARM ROAD
TOSCANA SUBDIVISION
RAINBOW BLVD
VIA PROVENZA AVE
N
LEGEND
EXISTING GRASS-LINED CHANNEL
PROPOSED LMA IMPROVEMENTS
PROPOSED REGIONAL IMPROVEMENTS
SEVERANCE LANE ALIGNMENT
WYETH RANCH SUBDIVISION
ELKHORN ROAD

EXHIBIT A