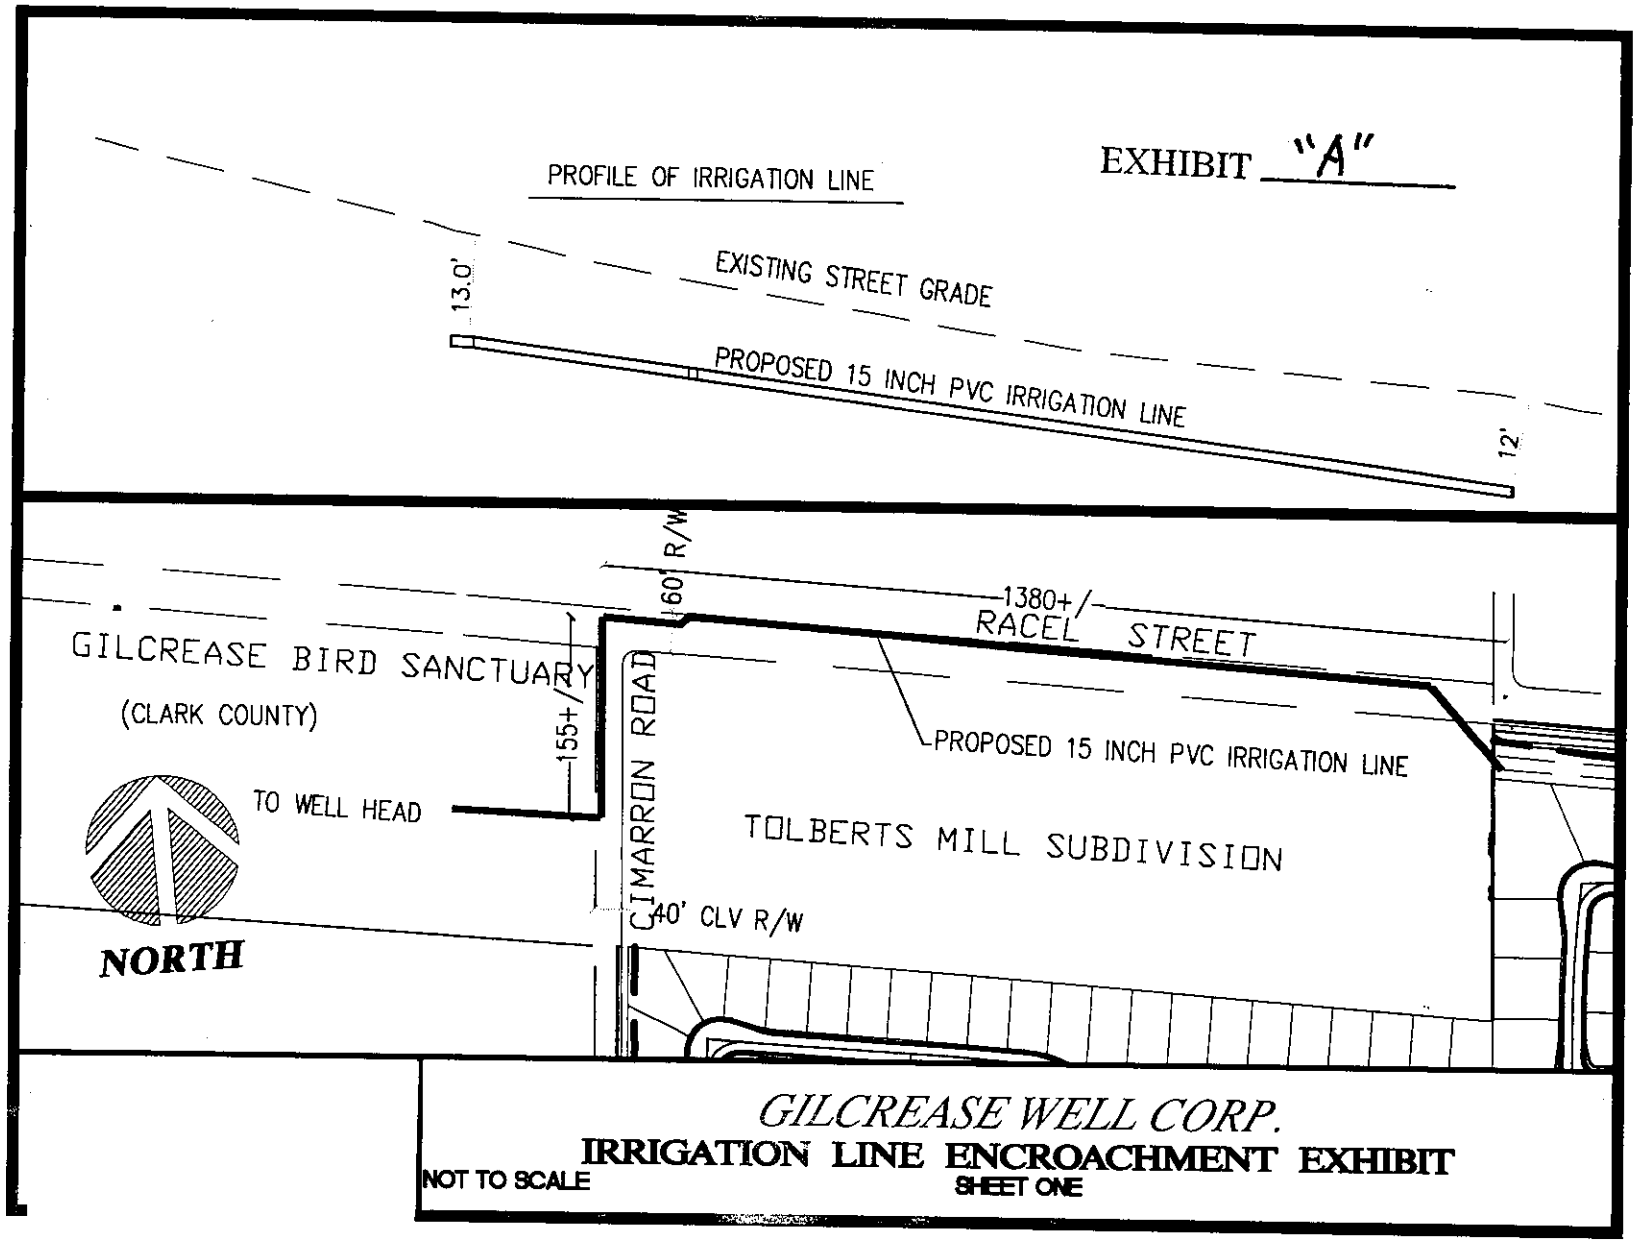
EXHIBIT "A"
PROFILE OF IRRIGATION LINE
EXISTING STREET GRADE
13.0'
PROPOSED 15 INCH PVC IRRIGATION LINE
12'
GILCREASE BIRD SANCTUARY
(CLARK COUNTY)
TO WELL HEAD
NORTH
155+/-
60' R/W
CIMARRON ROAD
40' CLV R/W
1380+/-
RACEL STREET
PROPOSED 15 INCH PVC IRRIGATION LINE
TOLBERTS MILL SUBDIVISION
GILCREASE WELL CORP.
IRRIGATION LINE ENCROACHMENT EXHIBIT
NOT TO SCALE
SHEET ONE