ASC AMALGAMATED SAFETY CO.
"Keeping Your Highways Informed and Safe"
George T. Lopez
PRESIDENT
2222 West Bonanza Rd. • Las Vegas, Nevada 89106
Tel (702) 871-9385 • Fax (702) 871-8425 • Cell (702) 408-5058
E-mail: gltto1.lv@gmail.com

REVISED

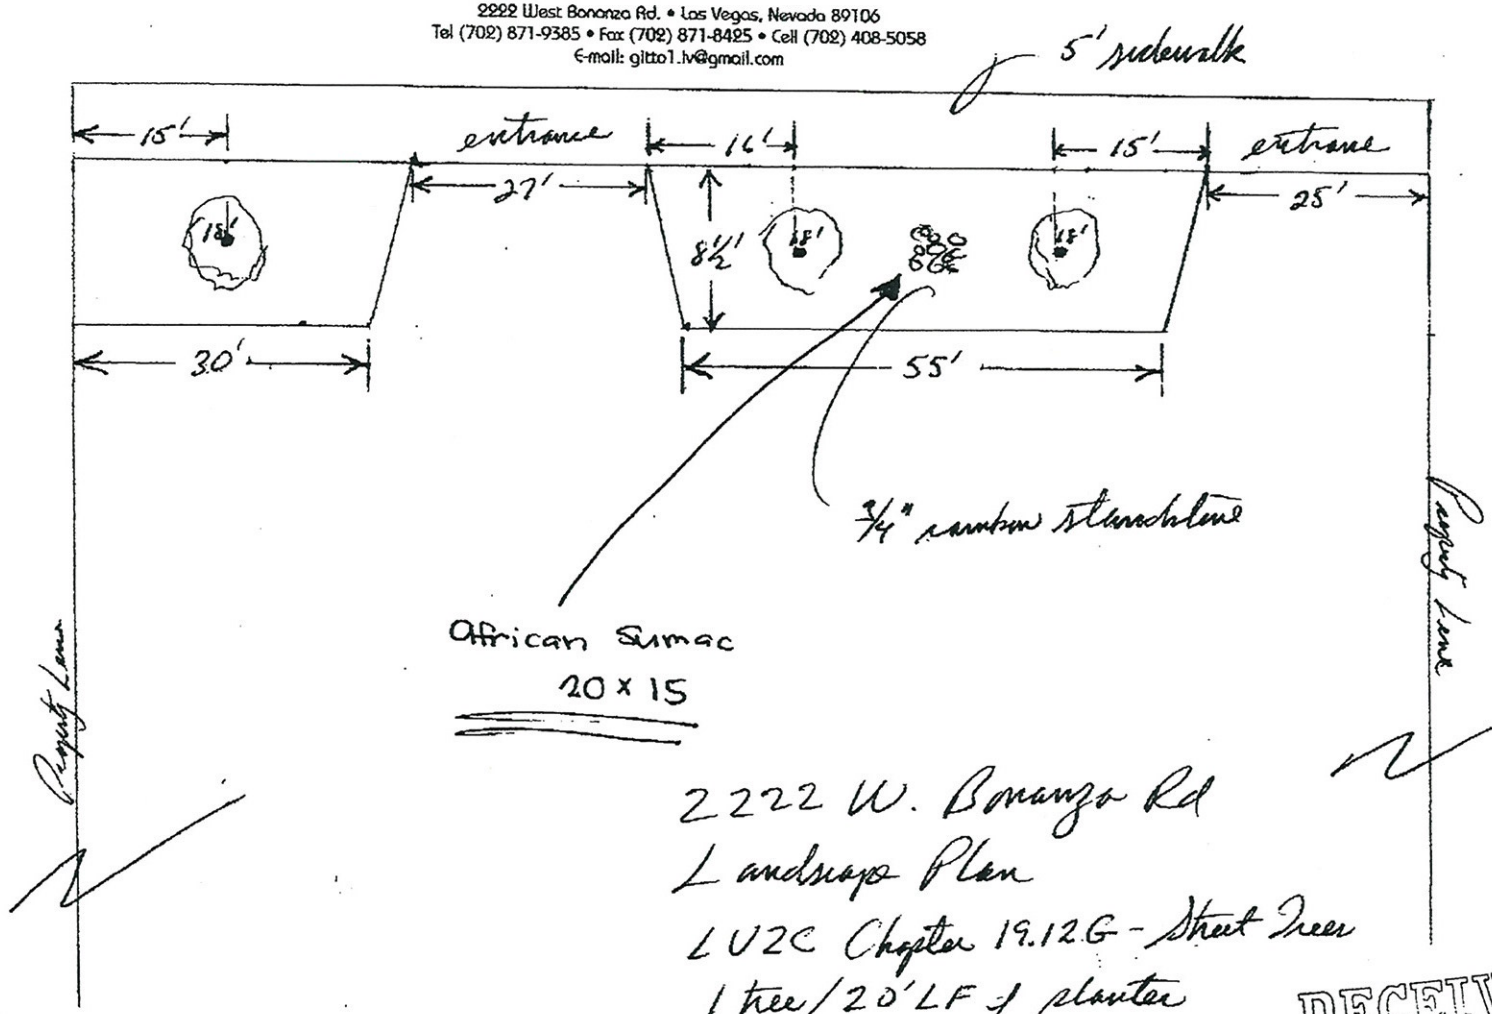

2222 W. Bonanza Rd
Landscape Plan
LVCC Chapter 19.12.G - Street Trees
1 tree / 20' LF of planter

RECEIVED
OCT 19 2009

SDR-3474
10-21-09 CC
REVISED

Submitted after final agenda
Date 10/19/09 Item 71