PLANNING & DEVELOPMENT DEPARTMENT

STATEMENT OF FINANCIAL INTEREST

Case Number: **SDR-20523** APN: 139-18-410-006; 007; 008

Name of Property Owner: Rancho Park Residential, LLC

Name of Applicant: Pageantry Communities

Name of Representative: Tamara Kostad

To the best of your knowledge, does the Mayor or any member of the City Council or Planning Commission have any financial interest in this or any other property with the property owner, applicant, the property owner or applicant's general or limited partners, or an officer of their corporation or limited liability company?

☐ **Yes** ☒ **No**

If yes, please indicate the member of the City Council or Planning Commission who is involved and list the name(s) of the person or persons with whom the City Official holds an interest. Also list the Assessor's Parcel Number if the property in which the interest is held is different from the case parcel.

City Official: _____

Partner(s): _____ _____

APN: _____

Signature of Property Owner: _____

Print Name: William H. Hoover

Subscribed and sworn before me

This 13th day of March, 2007

Rena C. Winters

Notary Public in and for said County and State

RENA C. WINTERS
NOTARY PUBLIC
STATE OF NEVADA
Date Appointment Exp: 9-19-2008
Certificate No: 00-63572-1

SITE DEVELOPMENT PLAN
FOR
AVION
A MULTI FAMILY DEVELOPMENT
(FORMERLY KNOWN AS RANCHO PARK DEVELOPMENT)

GRAPHIC SCALE
(IN FEET)
1 inch = 100 ft

NORTH

SITE INFORMATION

ASSESSOR'S PARCEL NUMBER(S)	125-16-410-008 125-16-410-007 125-16-410-006
GROSS ACREAGE	33.54 ACRES
NUMBER OF UNITS	535 UNITS TOTAL UNIT 1 = 110 UNITS UNIT 2 = 81 UNITS UNIT 3 = 140 UNITS UNIT 4 = 99 UNITS UNIT 5 = 105 UNITS
DENSITY	15.95 UN/AC GROSS
BUILDING HEIGHT	2 & 3 STORIES
STREET WIDTHS (ON-SITE / PRIVATE)	24' SHARED DRIVE ISLE BC/BC 27' BC/BC
(OFF-SITE / PUBLIC)	50'-55' HALF ST - TACHI RANCH ROAD 60' HALF ST - DECATUR BLVD 62.5' HALF ST - RANCHO DR
EXISTING ZONING	R-PD1A
PROPOSED ZONING	R-PD1A
PARKING SPACES REQUIRED	1055 SPACES
PARKING SPACES PROVIDED	1134 SPACES
SETBACKS	5' FRONT 20' - BLDG TO BLDG
OPEN SPACE REQUIRED	28X
OPEN SPACE PROVIDED	28X

NOTE: ALL BUILDINGS IN THIS DEVELOPMENT TO BE SPRINKLERED FOR FIRE PROTECTION

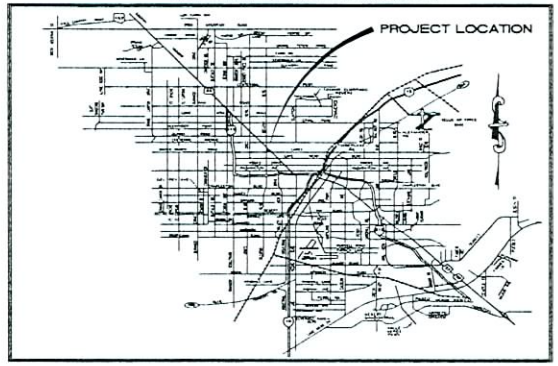

PARKING SUMMARY
REQUIRED

2 BEDROOM UNITS = 1.75 SPACES/UNIT
1.75 SPACES/2BR UNIT = 417 2BR/UNIT=730

3 BEDROOM UNITS = 2.0 SPACES/UNIT
2 SPACES/3BR UNIT = 118 3BR/UNIT=236

VISITOR PARKING
1 SPACES/ 8 UNITS = 535 UNITS/8 = 88
TOTAL REQUIRED = 1055

PARKING SUMMARY
PROVIDED

TRI-PLEX
5 SPACES/BLD x 68 BLDS =340

6-PLEX
12 SPACES/BLD x 36 BLDS =432

5 ROW TOWN
10 SPACES/BLD x 23 =230

PARKING GARAGE(S)	1002
PARKING (surface)	132
GRAND TOTAL	1134

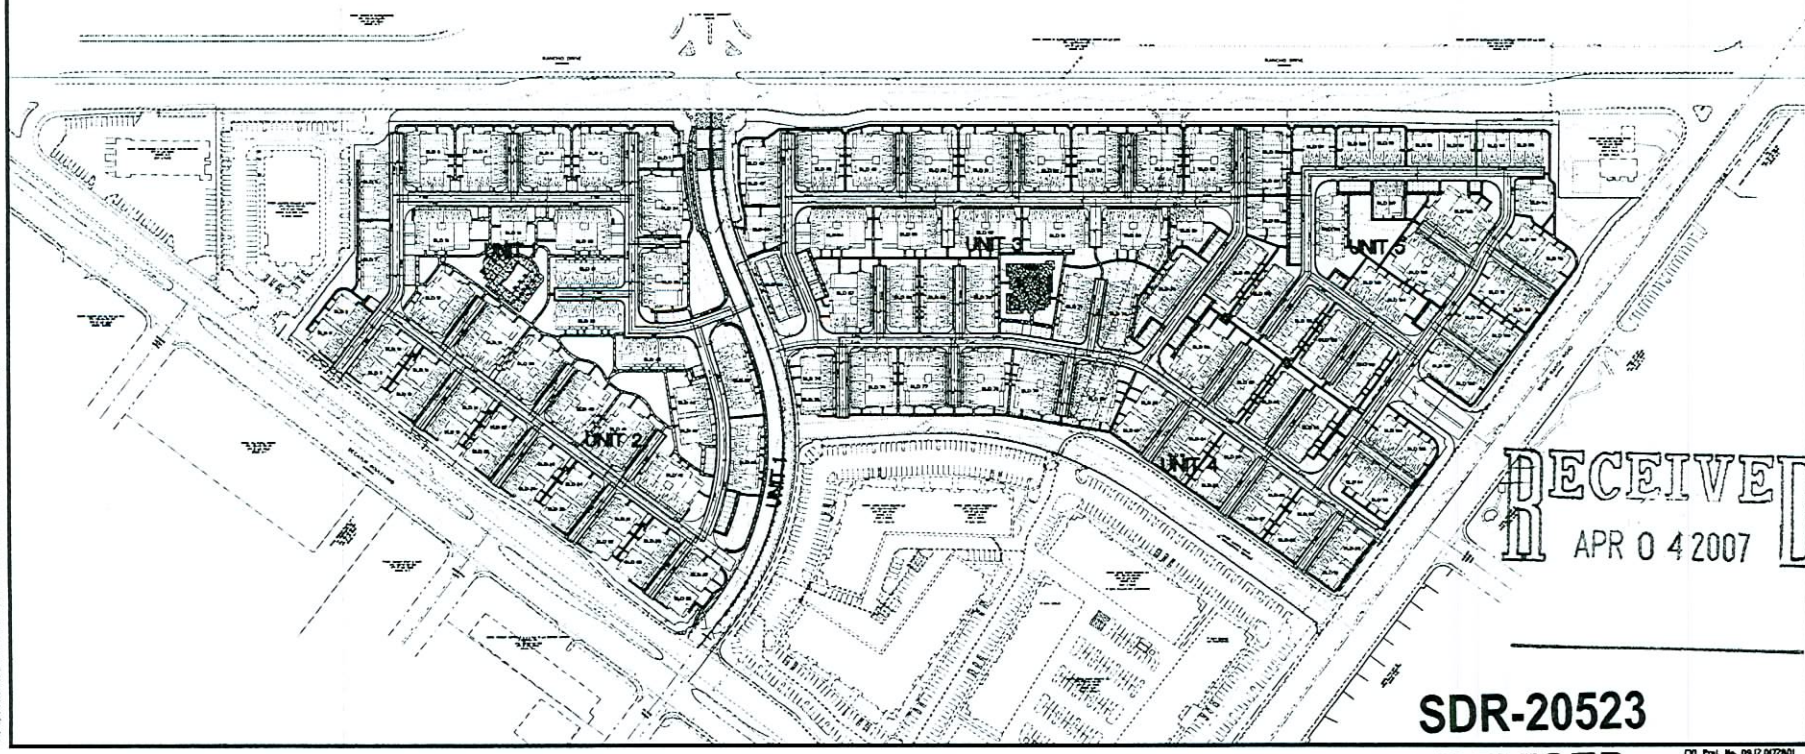

RECEIVED
APR 0 4 2007

SDR-20523
REVISED
04/26/07 PC

NO.	REVISION	BY	DATE	APP. DATE
1				
2				
3				
4				
5				
6				

DESIGNED BY CCP
DRAWN BY CCP
CHECKED BY CCP
PROJECT DATE MARCH 2007

AVION
CITY OF LAS VEGAS NEVADA
SITE PLAN

DEVELOPER:
PAGENTRY
DEVELOPMENT COMPANY
1100 N. BUFFALO STE 220
LAS VEGAS, NV. 89128

SEAL
PROFESSIONAL ENGINEER - STATE OF NEVADA
GEOFFREY G. PURSE
Exp. 12/31/07
CIVIL
No. 15057

CVL CONSULTANTS, INC.
ENGINEERING · PLANNING · LAND SURVEYING
6280 S Valley View Blvd
Suite 200
Las Vegas, NV 89118
Tel (702) 368-3008
Fax (702) 368-0047

SHEET
SP
1 OF 1
AGENCY DWG. NO.

CVL Proj. No. 09.12.0172801

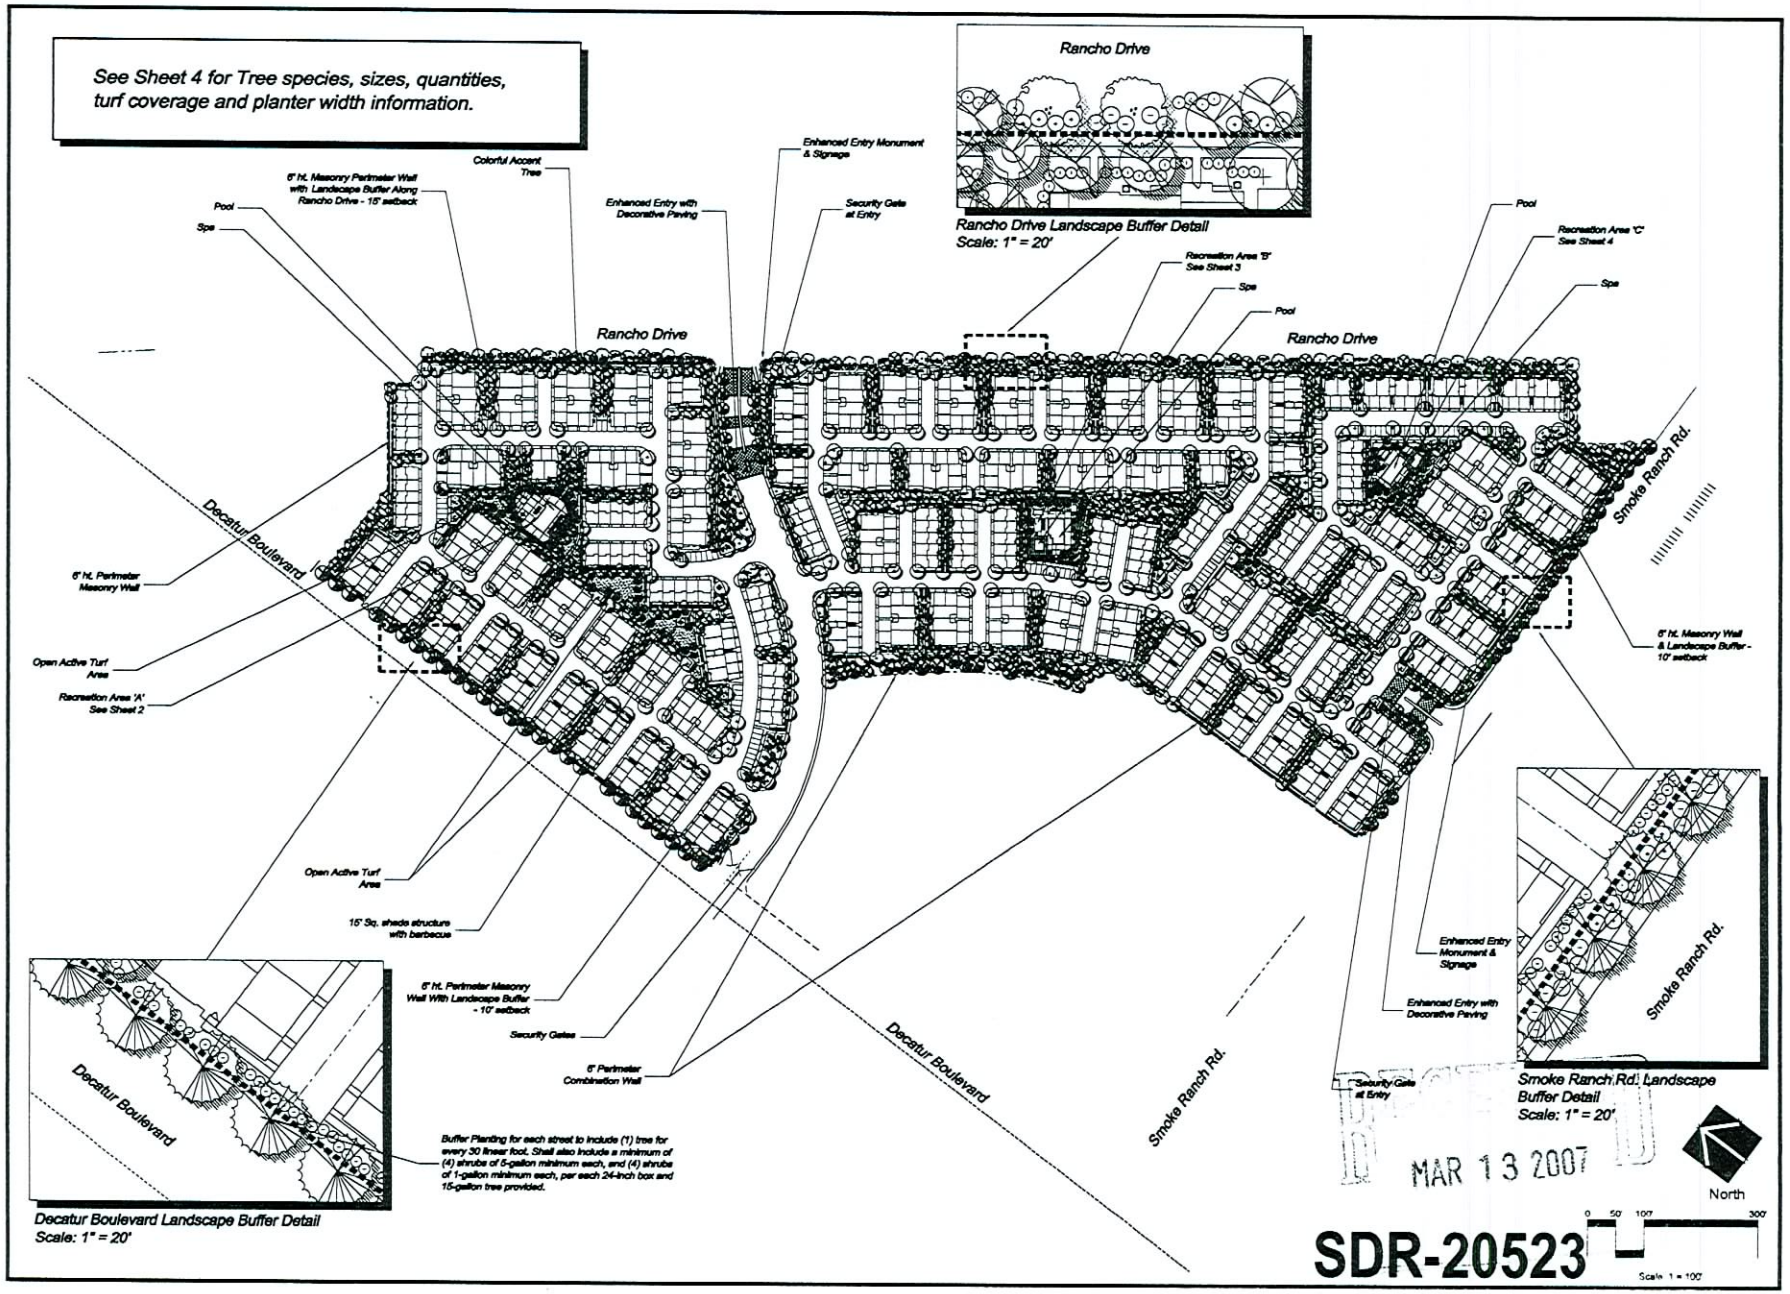

SDR-20523

04/26/07 PC

HOWARD ASSOCIATES
landscape architecture
8880 rio san diego drive suite 350 san diego ca 92108 619 718 9600

Landscape Concept Plan

Avion Pageantry Communities

DATE: 03/04/07
DRAWN BY:
JOB NUMBER: 05128.05
FILE:
REVISIONS:

1
OF 3 SHEETS

MAR 13 2007

Landscape Concept Plant Legend

SYMBOL	BOTANICAL NAME	COMMON NAME	SIZE	QUANTITY
	RANCHO DRIVE BUFFER TREES			
	PRUNUS CERASIFERA	PURPLELEAF PLUM	24" BOX	55
	PINUS EDULIS	MONDELL PINE	24" BOX	45
	SMOKE RANCH ROAD BUFFER TREES			
	LIGUSTRUM LUCIDUM	JAPANESE PRIVET	24" BOX	20
	DECATUR BLVD. BUFFER TREES			
	KOELREUTERIA PANICULATA	GOLDENRAIN TREE	24" BOX	24
	ENTRY PALMS			
	PHOENIX DACTYLIFERA	DATE PALM	14' BTH	10
	ENTRY TREES			
	ULMUS PARVIFOLIA	CHINESE ELM	24" BOX	22
	RECREATION AREA TREES			
	SALIX PARVIFLORA	AUSTRALIAN WILLOW	15 GAL	11
	GLEDITSIA INERMIS	HONEY LOCUST	15 GAL	3
	LAGERSTROEMIA INDICA	CRAPE MYRTLE	15 GAL	20
	PRUNUS CERASIFERA	PURPLELEAF PLUM	15 GAL	18
	POPULUS FREMONTII	COTTONWOOD	15 GAL	15
	RECREATION AREA PALMS			
	WASHINGTONIA ROBUSTA	MEXICAN FAN PALM	8' BTH	21
	INTERIOR STREET TREES			
	LIGUSTRUM JAPONICUM	JAPANESE PRIVET	15 GAL	164
	PISTACIA CHINENSIS	CHINESE PISTACHE	15 GAL	164
	INTERIOR OPEN SPACE AND COURTYARD TREES			
	PYRUS KAWAKAMII	EVERGREEN PEAR	15 GAL	405

CONCEPT SHRUBS - 5 - 15 GALLON SIZE

BUXUS 'GREEN BEAUTY'	JAPANESE BOXWOOD
CAESALPINIA GILLIESII	YELLOW BIRD OF PARADISE
CALLIANDRA CALIFORNICA	BAJA FAIRY DUSTER
RHAPHIOLEPIS INDICA 'JACK EVANS'	JACK EVANS INDIAN HAWTHORN
ROSMARINUS 'MAJORCA PINK'	ROSEMARY
HESPERALOE PARVIFLORA	RED YUCCA
JUNIPERUS CHINENSIS 'SEA GREEN'	JUNIPER VARIETY
JUNIPERUS PROCUMBENS 'GREEN MOUND'	JUNIPER VARIETY
ABELIA x G. 'EDWARD GOUCHER'	GLOSSY ABELIA
LEUCOPHYLLUM FRUTESCENS	TEXAS RANGER
LIGUSTRUM TEXANUM	TEXAS PRIVET
ILEX VOMITORIA 'NANA'	YAUPON
PHOTINIA FRASERI	CHINESE PHOTINIA
PITTOSPORUM TOBIRA	TOBIRA
PITTOSPORUM TOBIRA 'WHEELERI'	WHEELER'S DWARF TOBIRA
PRUNUS CAROLINIANA 'BRIGHT 'N TIGHT'	COLUMNAR CAROLINA CHERRY
ROSMARINUS 'TUSCAN BLUE'	ROSEMARY
XYLOSMA CONGESTUM 'COMPACTA'	DWARF XYLOSMA
LAGERSTROEMIA 'PETITE ORCHID'	DWARF CRAPE MYRTLE

GROUND COVERS/GROUND SHRUBS - 36" O.C. SPACING 5 GALLON SIZE

JUNIPERUS SABINA 'BUFFALO'	JUNIPER VARIETY
PYRACANTHA 'SANTA CRUZ'	FIRETHORN
ROSMARINUS 'HUNTINGTON BLUE'	PROSTRATE ROSEMARY

TURF - TOTAL AREA ~ 51,000 SF - USED IN ACTIVE RECREATION AREAS ONLY

MARATHON II DWARF FESCUE SOD

NOTE: ALL SHRUB PLANTING AREAS SHALL RECEIVE A 2"-3" LAYER OF DECORATIVE ROCK - COLOR TO BE SELECTED BY OWNER

PLANTER WIDTHS (MEASURED FROM RIGHT-OF-WAY TO FACE OF WALL):

RANCHO DRIVE - 15
SMOKE RANCH ROAD - 10'
DECATUR BLVD - 10'

SDR-20523

04/26/07 PC

HOWARD ASSOCIATES
landscape architecture
8880 rio san diego drive suite 330 san diego ca 92108 619 718 9600

Landscape Concept Plan
Planting Legend

Avion
Pageantry Communities

DATE: 03/09/07
DRAWN BY:
JOB NUMBER: 05128.05
FILE:
REVISIONS:

2 OF 5 SHEETS

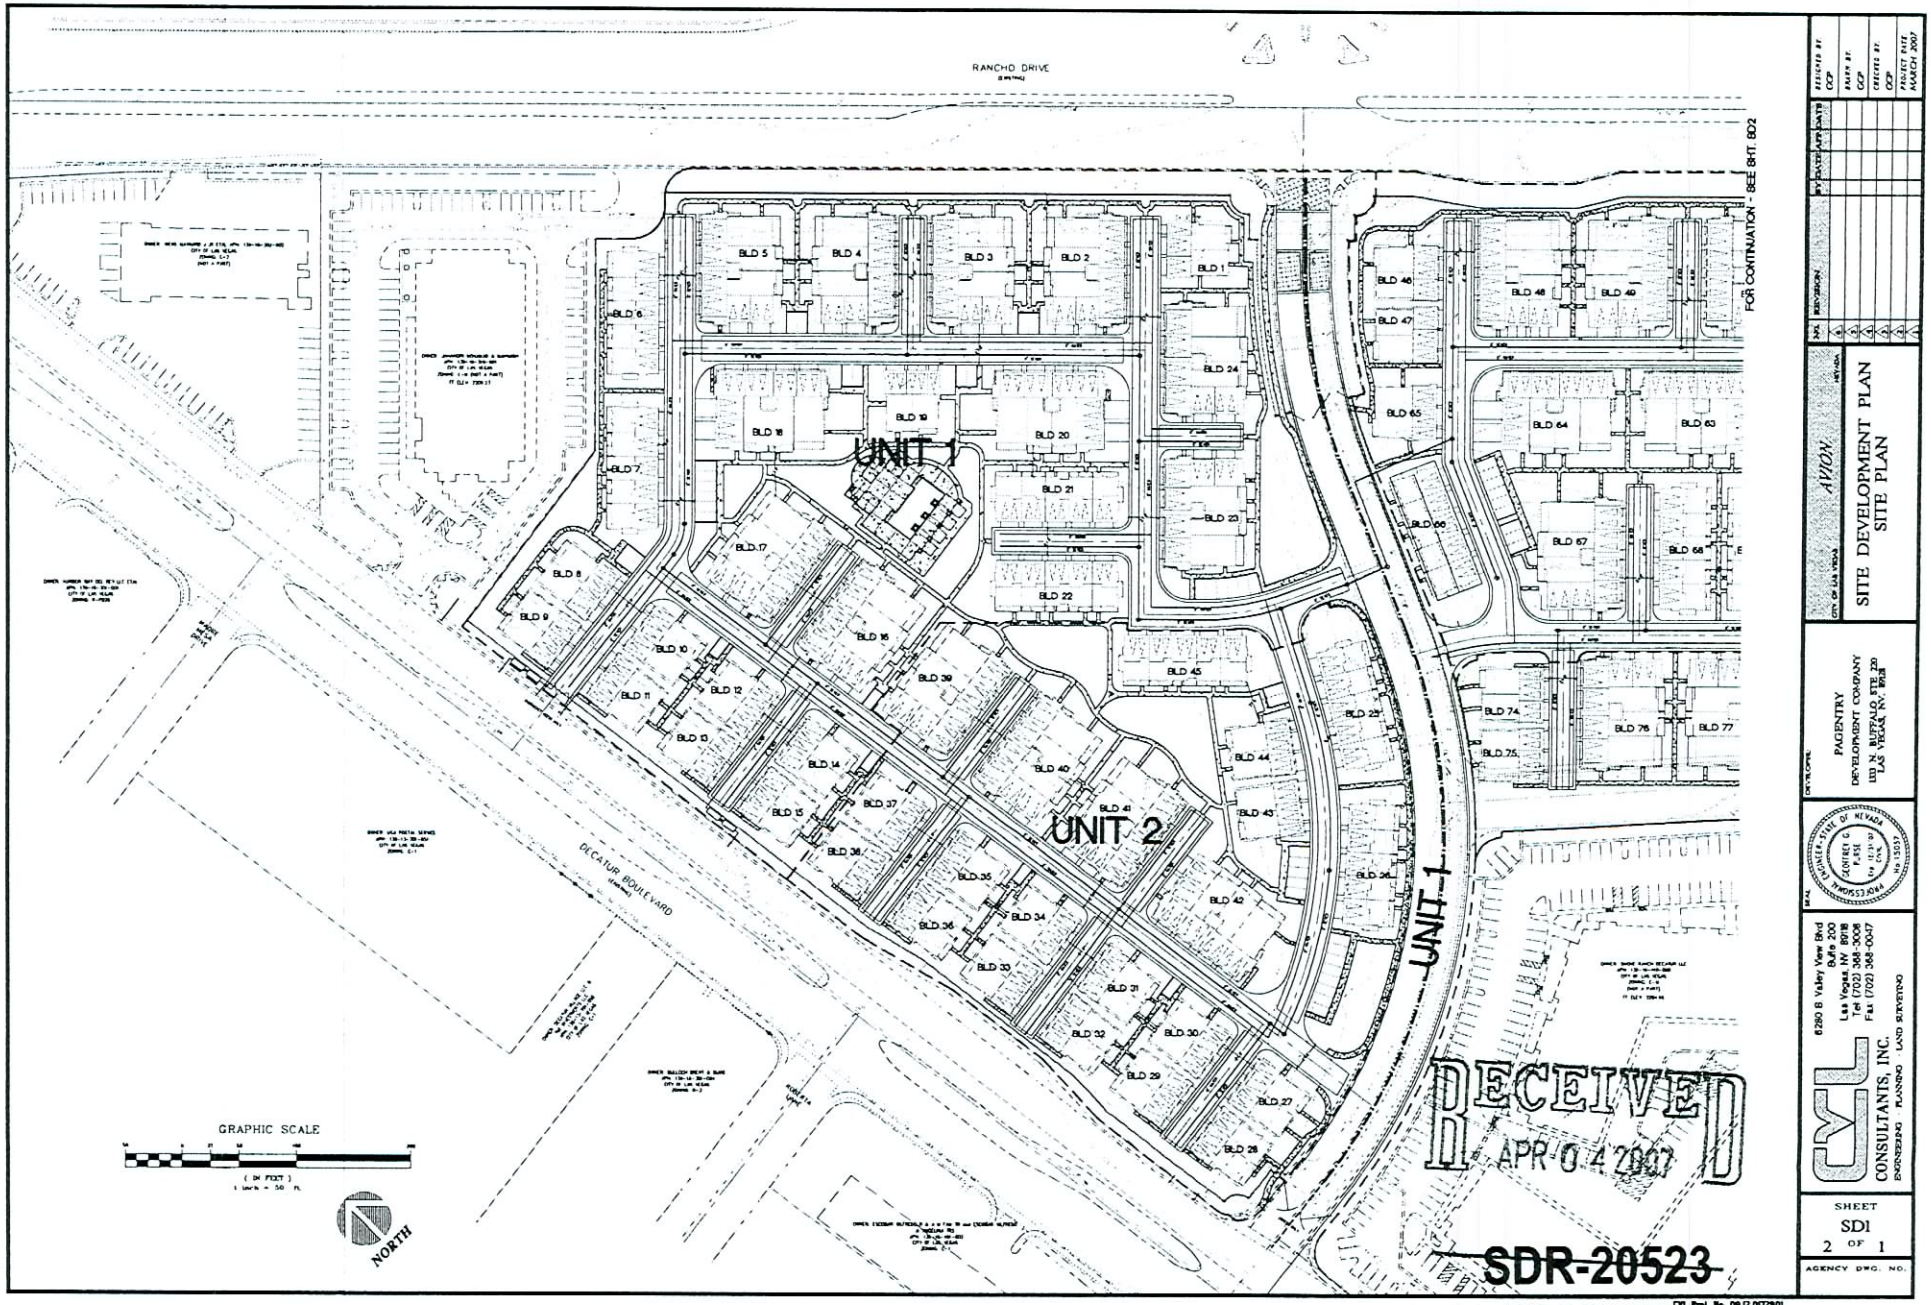
RANCHO DRIVE
FOR CONTINUATION - SEE SHT. SD2
DECATUR BOULEVARD
UNIT 1
UNIT 2
UNIT 1
BLD 1
BLD 2
BLD 3
BLD 4
BLD 5
BLD 6
BLD 7
BLD 8
BLD 9
BLD 10
BLD 11
BLD 12
BLD 13
BLD 14
BLD 15
BLD 16
BLD 17
BLD 18
BLD 19
BLD 20
BLD 21
BLD 22
BLD 23
BLD 24
BLD 25
BLD 26
BLD 27
BLD 28
BLD 29
BLD 30
BLD 31
BLD 32
BLD 33
BLD 34
BLD 35
BLD 36
BLD 37
BLD 38
BLD 39
BLD 40
BLD 41
BLD 42
BLD 43
BLD 44
BLD 45
BLD 46
BLD 47
BLD 48
BLD 49
BLD 50
BLD 51
BLD 52
BLD 53
BLD 54
BLD 55
BLD 56
BLD 57
BLD 58
BLD 59
BLD 60
BLD 61
BLD 62
BLD 63
BLD 64
BLD 65
BLD 66
BLD 67
BLD 68
BLD 69
BLD 70
BLD 71
BLD 72
BLD 73
BLD 74
BLD 75
BLD 76
BLD 77
GRAPHIC SCALE
NORTH
RECEIVED
APR 04 2007
SDR-20523
REVISED
04/26/07 PC
SITE DEVELOPMENT PLAN
SITE PLAN
AVION
PAGENTRY
DEVELOPMENT COMPANY
1180 N. BUFFALO, STE. 220
LAS VEGAS, NV. 89128
CONSULTANTS, INC.
ENGINEERING PLANNING LAND SURVEYING
6280 S. Valley View Blvd
Suite 200
Las Vegas, NV 89118
Tel: (702) 368-3008
Fax: (702) 368-0047
SHEET
SD1
2 OF 1
AGENCY DWG. NO.

RANCHO DRIVE

FOR CONTINUATION - SEE SHT SD1

UNIT 3

UNIT 4

UNIT 5

SMOKE RANCH ROAD

RECEIVED
APR 0 4 2007

GRAPHIC SCALE

NORTH

SDR-20523
REVISED
04/26/07 PC

NO.	REVISIONS	BY	DATE	APP.	DATE
1					
2					
3					
4					
5					
6					
7					

REVIEWED BY	DRAWN BY	CHECKED BY	PROJECT DATE
DCP	DCP	DCP	MARCH 2007

AVIOW

CITY OF LAS VEGAS

SITE DEVELOPMENT PLAN
SITE PLAN

PAGENTRY
DEVELOPMENT COMPANY
1111 N BUFFALO, STE 220
LAS VEGAS, NV. 89128

CONSULTANTS, INC.
ENGINEERING PLANNING LAND SURVEYING
8280 S. Valley View Blvd
Suite 200
Las Vegas NV 89118
Tel (702) 368-3008
Fax (702) 368-0047

SHEET
SD2
3 OF 1

AGENCY DWG. NO.

CVL Proj. No. 06.12.017280

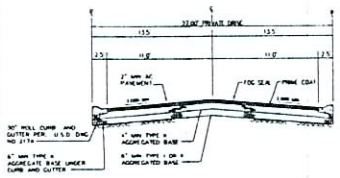

A / D11 27' SECTION
SCALE NTS - PRIVATE STREET SECTION

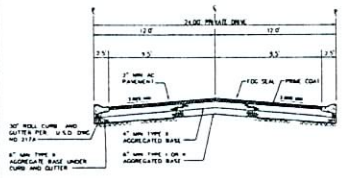

B / D11 24' SECTION
SCALE NTS - PRIVATE STREET SECTION

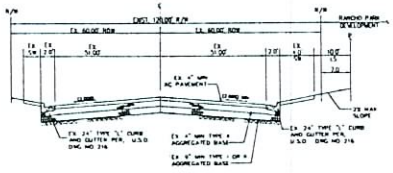

D / D11 DECATUR BOULEVARD SECTION
SCALE NTS - PUBLIC STREET SECTION

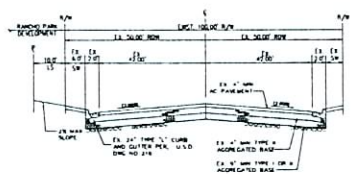

E / D11 SMOKE RANCH ROAD SECTION
SCALE NTS - PUBLIC STREET SECTION

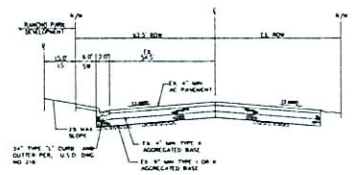

F / D11 RANCHO DRIVE SECTION
SCALE NTS - PUBLIC STREET SECTION

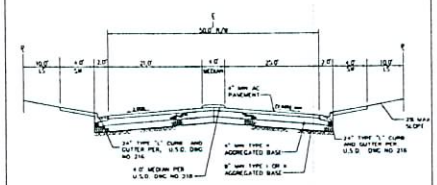

C / D11 50' ENTRY ROAD
SCALE NTS - PUBLIC STREET SECTION

RECEIVED
APR 0 4 2007

SDR-20523
REVISED
04/26/07 PC

SYM.	REVISION	BY	DATE	APP.	DATE
A					
B					
C					
D					
E					
F					

DESIGNED BY	OCP
DRAWN BY	OCP
CHECKED BY	OCP
PROJECT DATE	MARCH 2007

AVION
CITY OF LAS VEGAS NEVADA

SITE DEVELOPMENT PLAN
SECTIONS AND DETAILS

DEVELOPER
PAGENTRY
DEVELOPMENT COMPANY
1120 N. BUFFALO STE. 220
LAS VEGAS, NV. 89128

EXPIRES 12/31/07
CHRISTOPHER J. PURSE
No. 15651
STATE OF NEVADA

CVL CONSULTANTS, INC.
6280 S. Valley View Blvd
Suite 200
Las Vegas NV 89118
Tel (702) 368-3008
Fax (702) 368-0047
ENGINEERING PLANNING LAND SURVEYING

SHEET
D11
4 OF 1

AGENCY DWG. NO.

CVL Proj. No. 09J2.0172B01

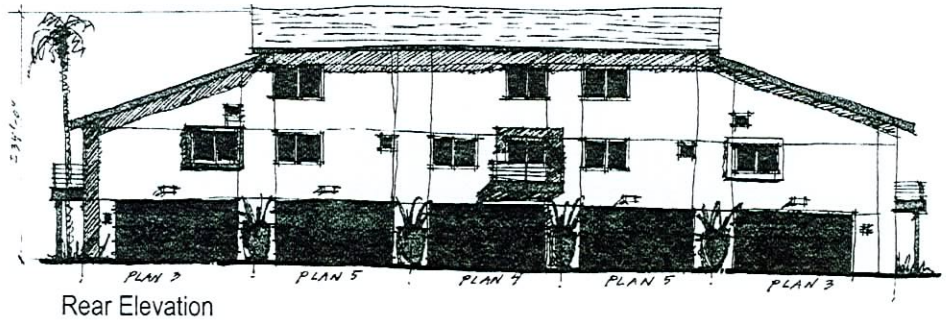

Rear Elevation

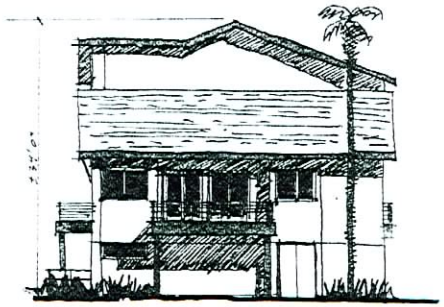
Right Elevation

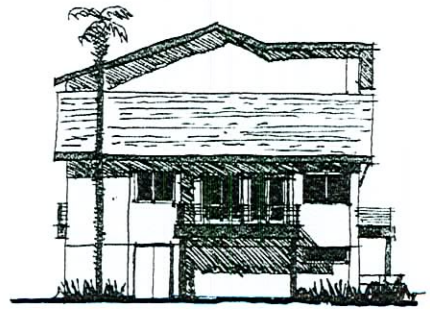
Left Elevation

Conceptual Elevations - 5-Row Townhomes

Scale: 1/8"= 1'-0"

Pageantry Communities

KTGY GROUP, INC
Architecture ▪ Planning

2nd City At Rancho & Decatur

MAR 13 2007

SDR-20523

04/26/07 PC

12/12/05 Page 2

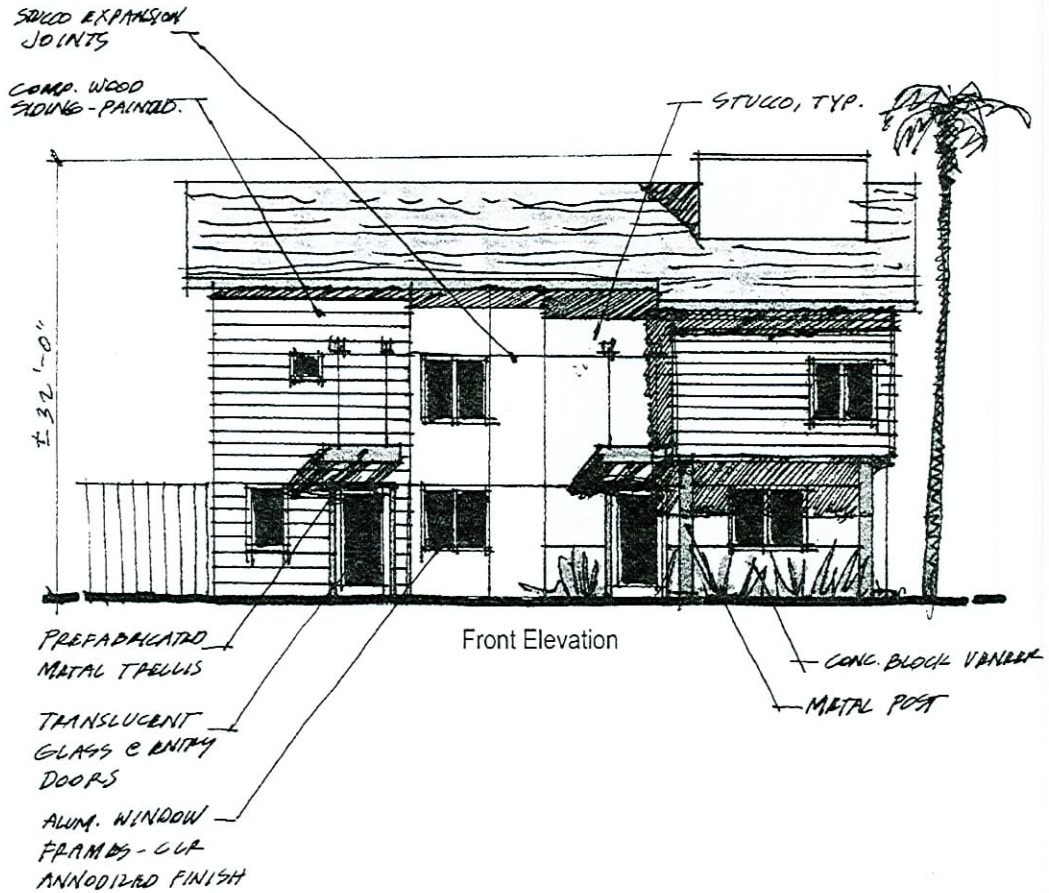

Front Elevation

Stucco #1 | Stucco #2 | Wood Siding | Trim | Roof Tile

Conceptual Front Elevation - Three-Plex

Scale: 1/8"= 1'-0"

Pageantry Communities

KTGY GROUP, INC.
Architecture • Planning

2nd City At Rancho & Decatur

RECEIVED
MAR 13 2007

SDR-20523

04/26/07 PC

12/12/05 Page 1

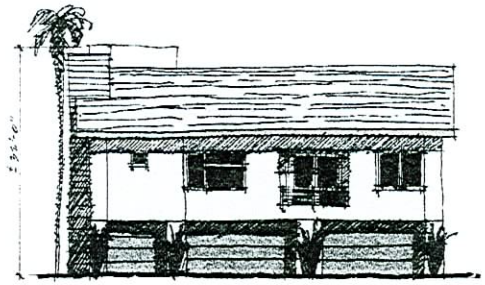

Rear Elevation

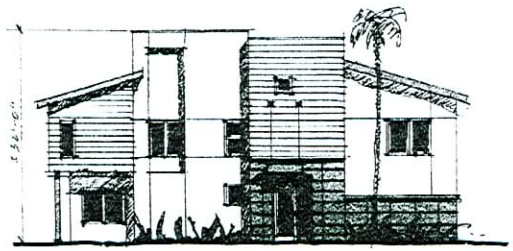

Right Elevation

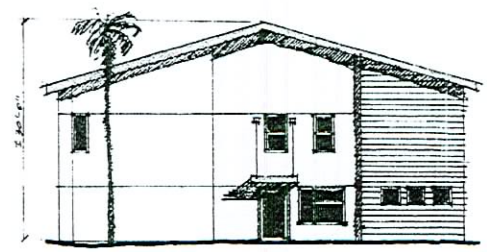

Left Elevation

Conceptual Elevations - Three-Plex

Scale: 1/8"= 1'-0"

Pageantry Communities

KTGY GROUP, INC
Architecture • Planning

2nd City At Rancho & Decatur

RECEIVED
MAR 13 2007

SDR-20523

04/26/07 PC

12/12/05 Page 1

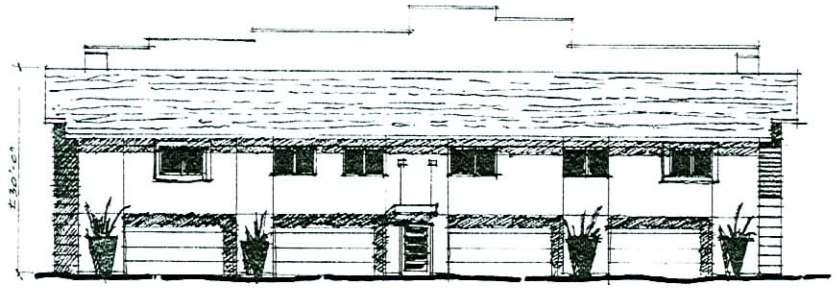

Rear Elevation

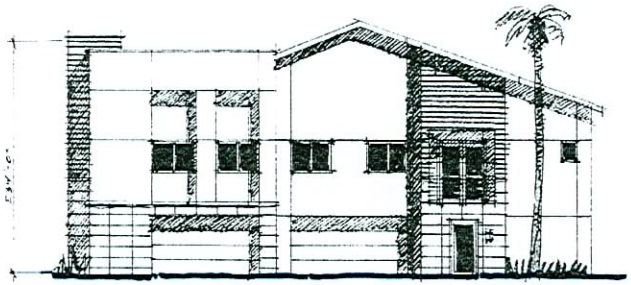

Right Elevation

Left Elevation

Conceptual Elevations - Six-Plex

Scale: 1/8"= 1'-0"

Pageantry Communities

KTGY GROUP, INC.
Architecture • Planning

2nd City At Rancho & Decatur

RECEIVED
MAR 13 2007

SDR-20523

04/26/07 PC

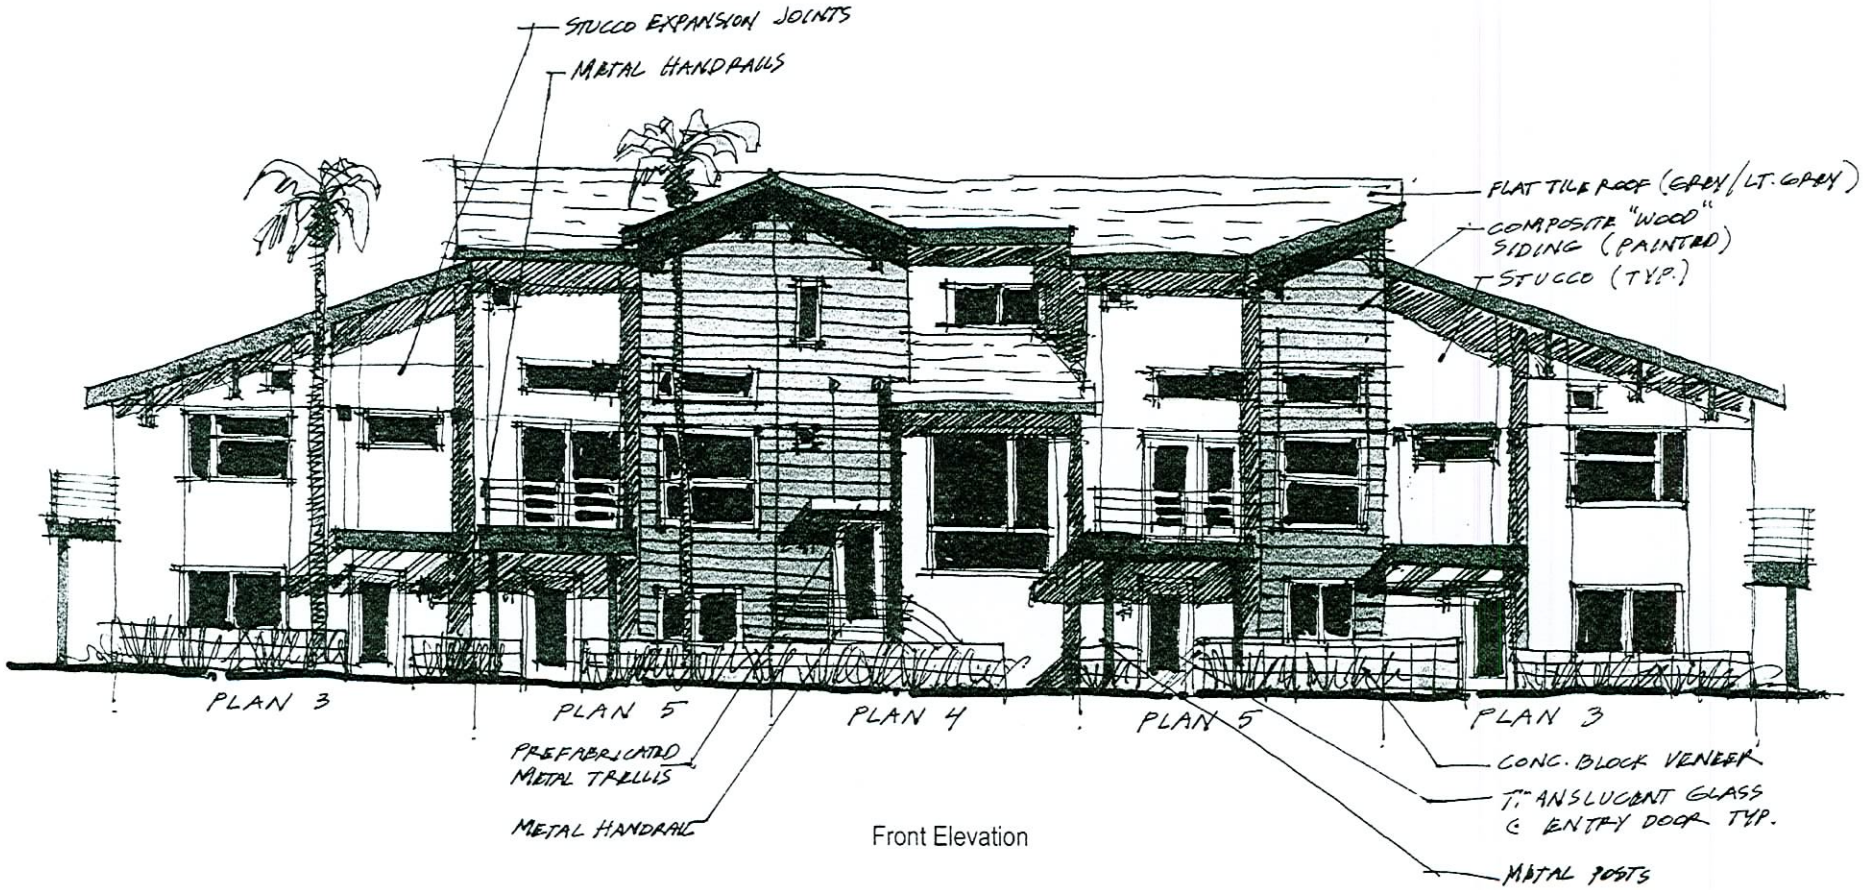

Front Elevation

Stucco #1 Stucco #2 Wood Siding Trim Roof Tile

Conceptual Front Elevation - 5-Row Townhome

Scale: 1/8"= 1'-0"

Pageantry Communities

KTGY GROUP, INC.
Architecture • Planning

2nd City At Rancho & Decatur

SDR-20523
04/26/07 PC

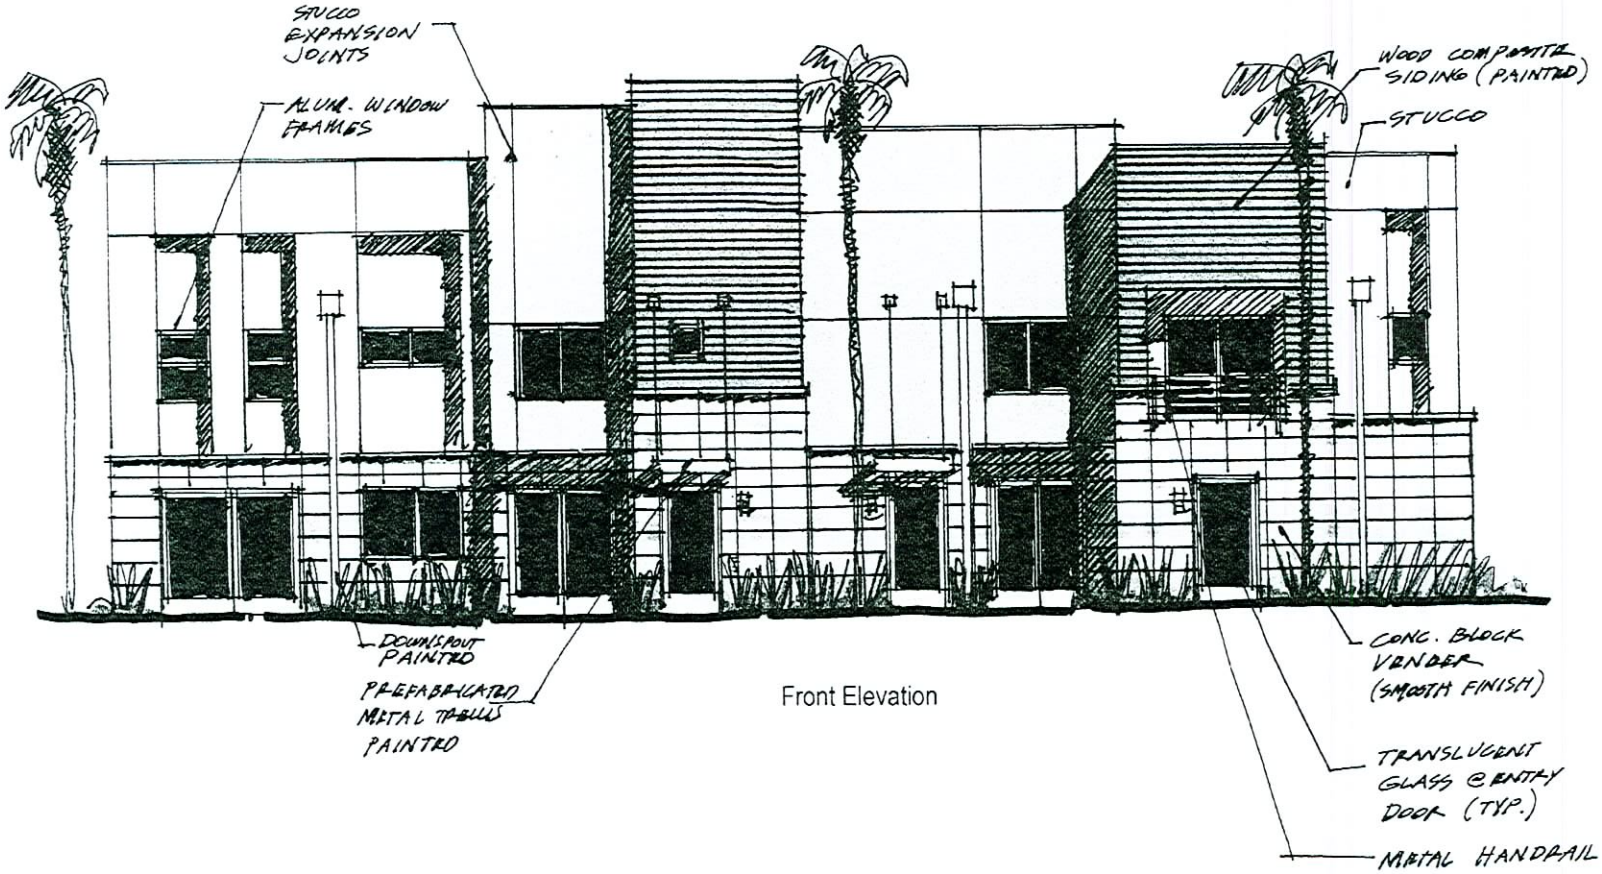

Front Elevation

Stucco #1 Stucco #2 Wood Siding Trim Roof Tile

Conceptual Front Elevation - Six-Plex

Scale: 1/8"= 1'-0"

Pageantry Communities

KTGY GROUP, INC

2nd City At Roswell & Decatur

SDR-20523
04/26/07 PC

12/12/05 Page

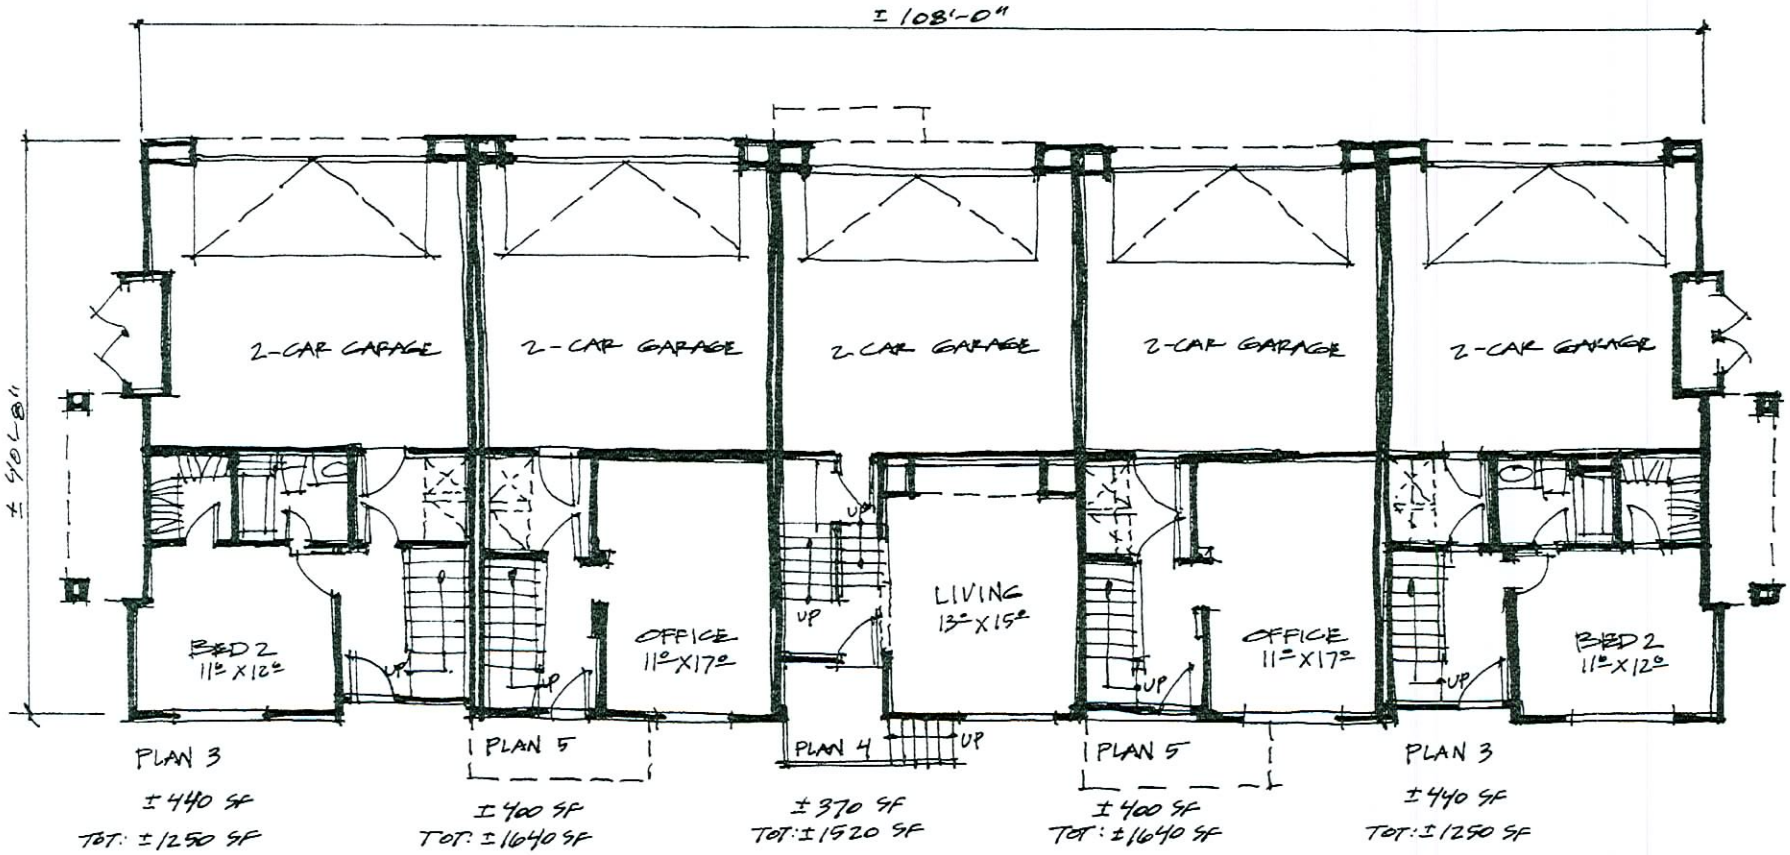

Conceptual First Floor Plans - 5-Row Townhomes

Scale: 1/4" = 1'-0"

Pageantry Communities

KTGY GROUP, INC.
Architecture • Planning

2nd City At Rancho & Decatur

SDR-20523

04/26/07 PC

RECEIVED
MAR 13 2007

12/12/05 Page 2

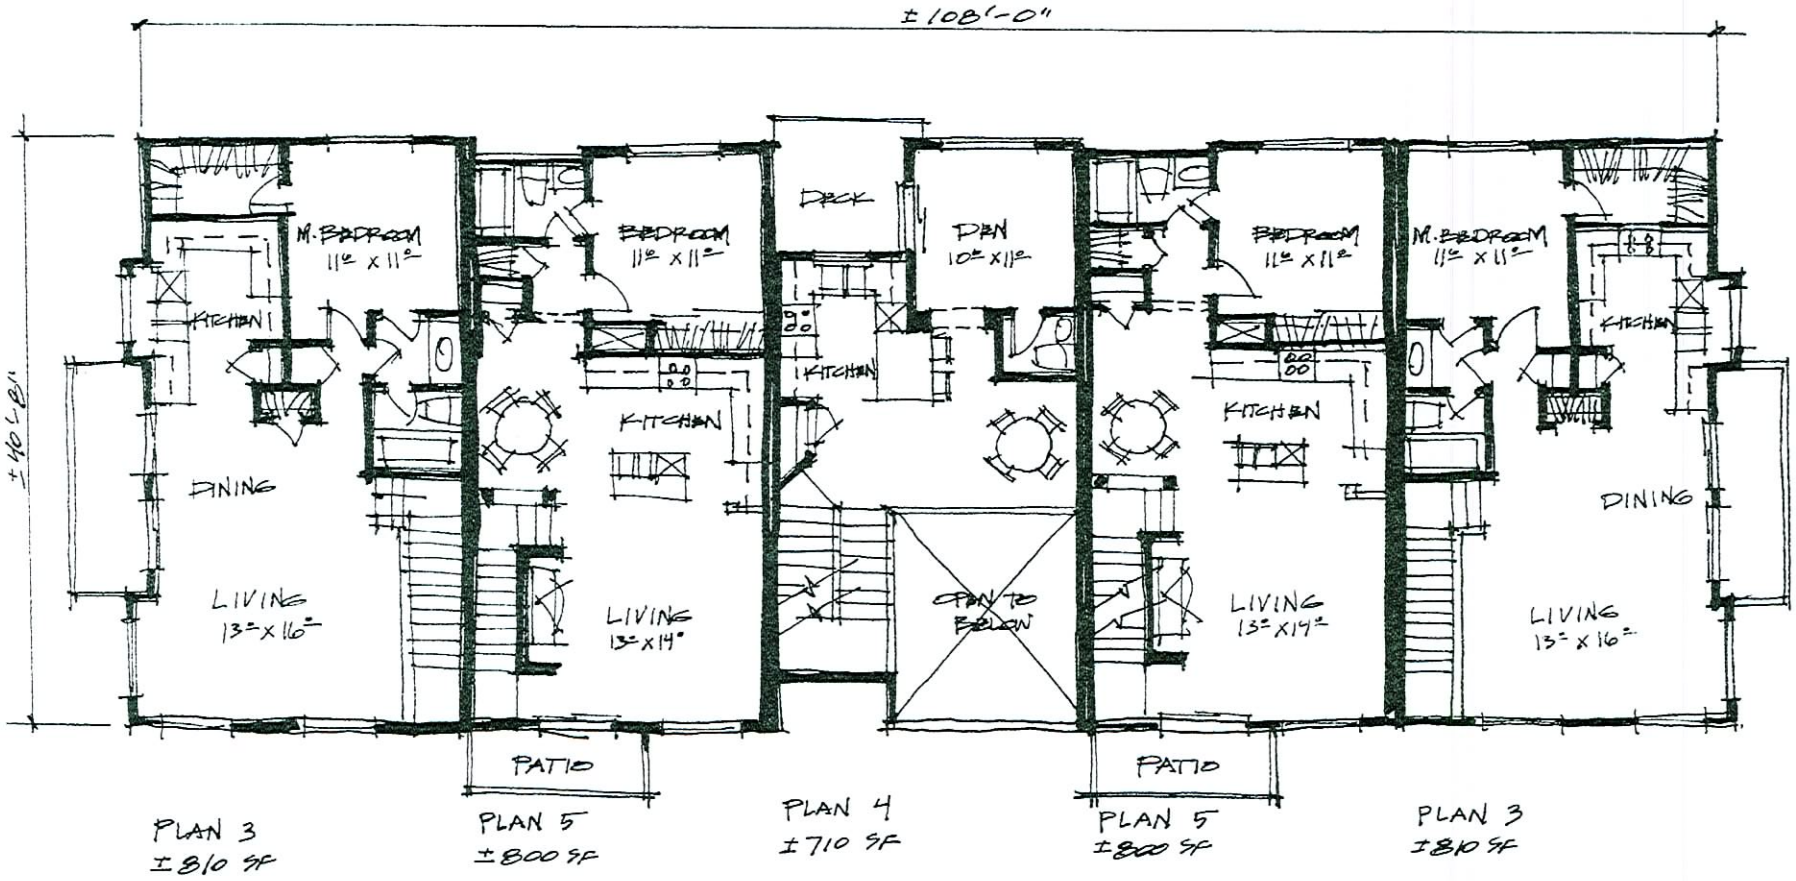

Conceptual Second Floor Plans - 5-Row Townhomes

Scale: 1/4"= 1'-0"

Pageantry Communities

KTGY GROUP, INC
Architecture ▪ Planning

2nd City At Rancho & Decatur

RECEIVED MAR 13 2007

SDR-20523

04/26/07 PC

12/12/05 Page 2

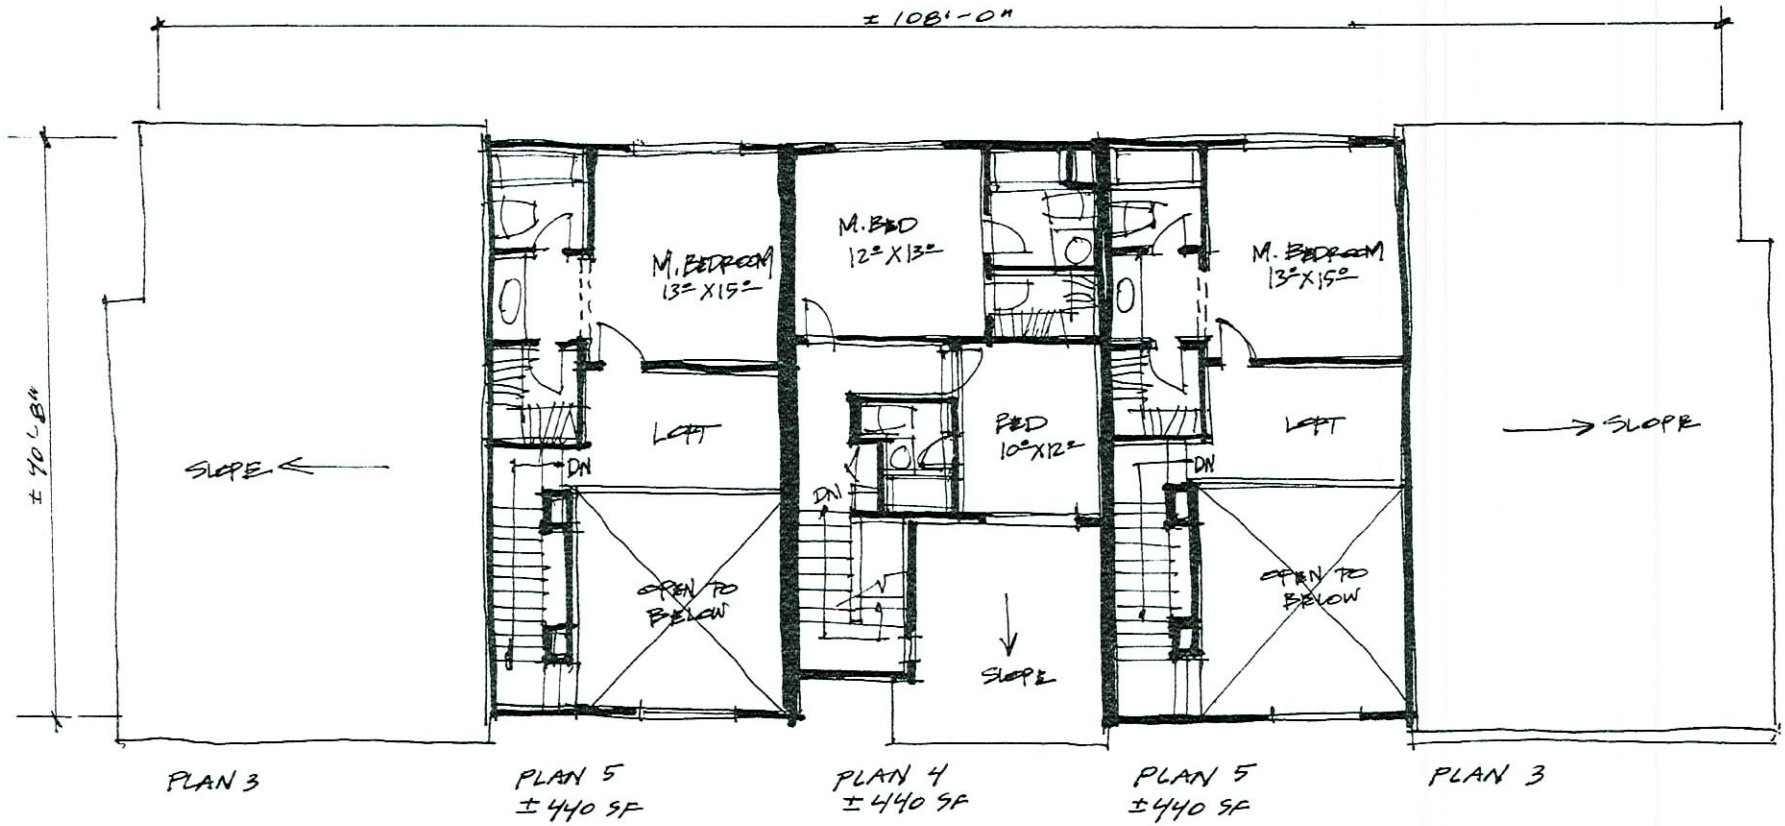

Conceptual Third Floor Plans - 5-Row Townhomes

Scale: 1/4"= 1'-0"

Pageantry Communities

KTGY GROUP, INC.
Architecture ▪ Planning
12992 Mitchell South Irvine, Ca 92614

2nd City At Rancho & Decatur

SDR-20523
04/26/07 PC

RECEIVED
MAR 13 2007

12/12/05 Page 2

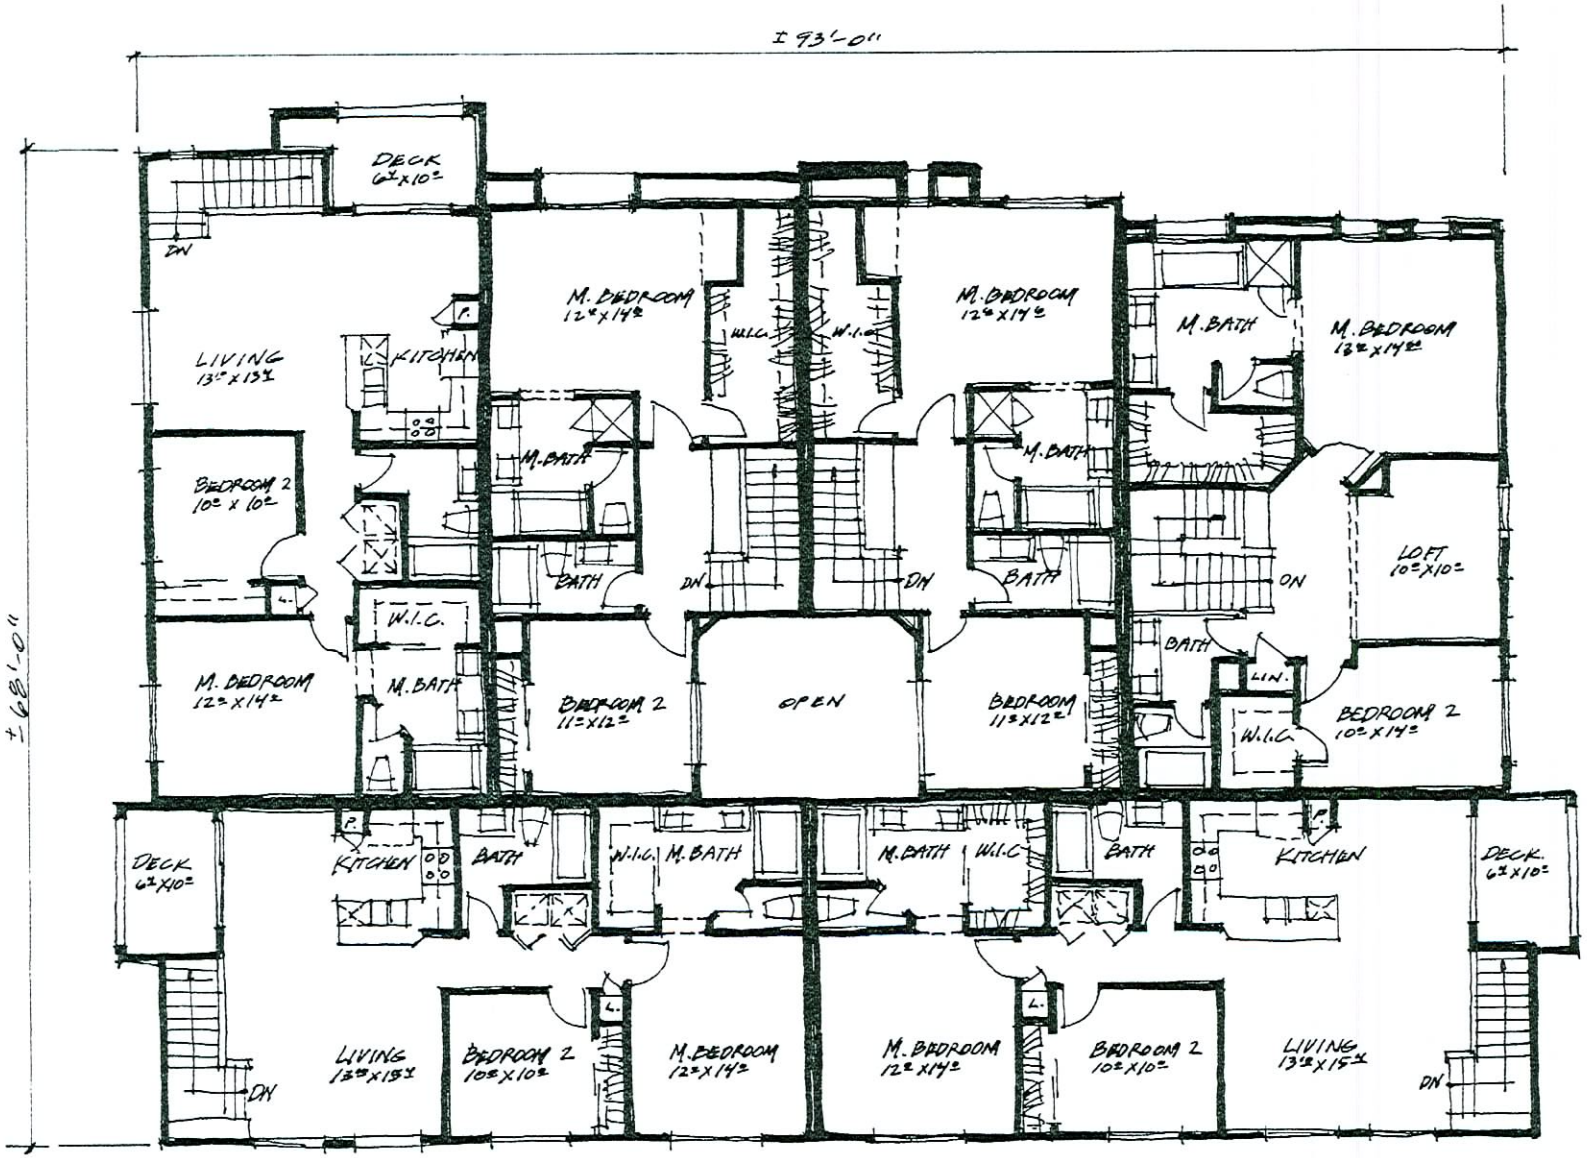

Conceptual Second Floor Plans - Six-Plex

Scale: 1/4" = 1'-0"

Pageantry Communities

KTGY GROUP, INC.
Architecture • Planning

2nd City At Rancho & Decatur

RECEIVED MAR 13 2007

SDR-20523

04/26/07 PC

12/12/05 Page 6

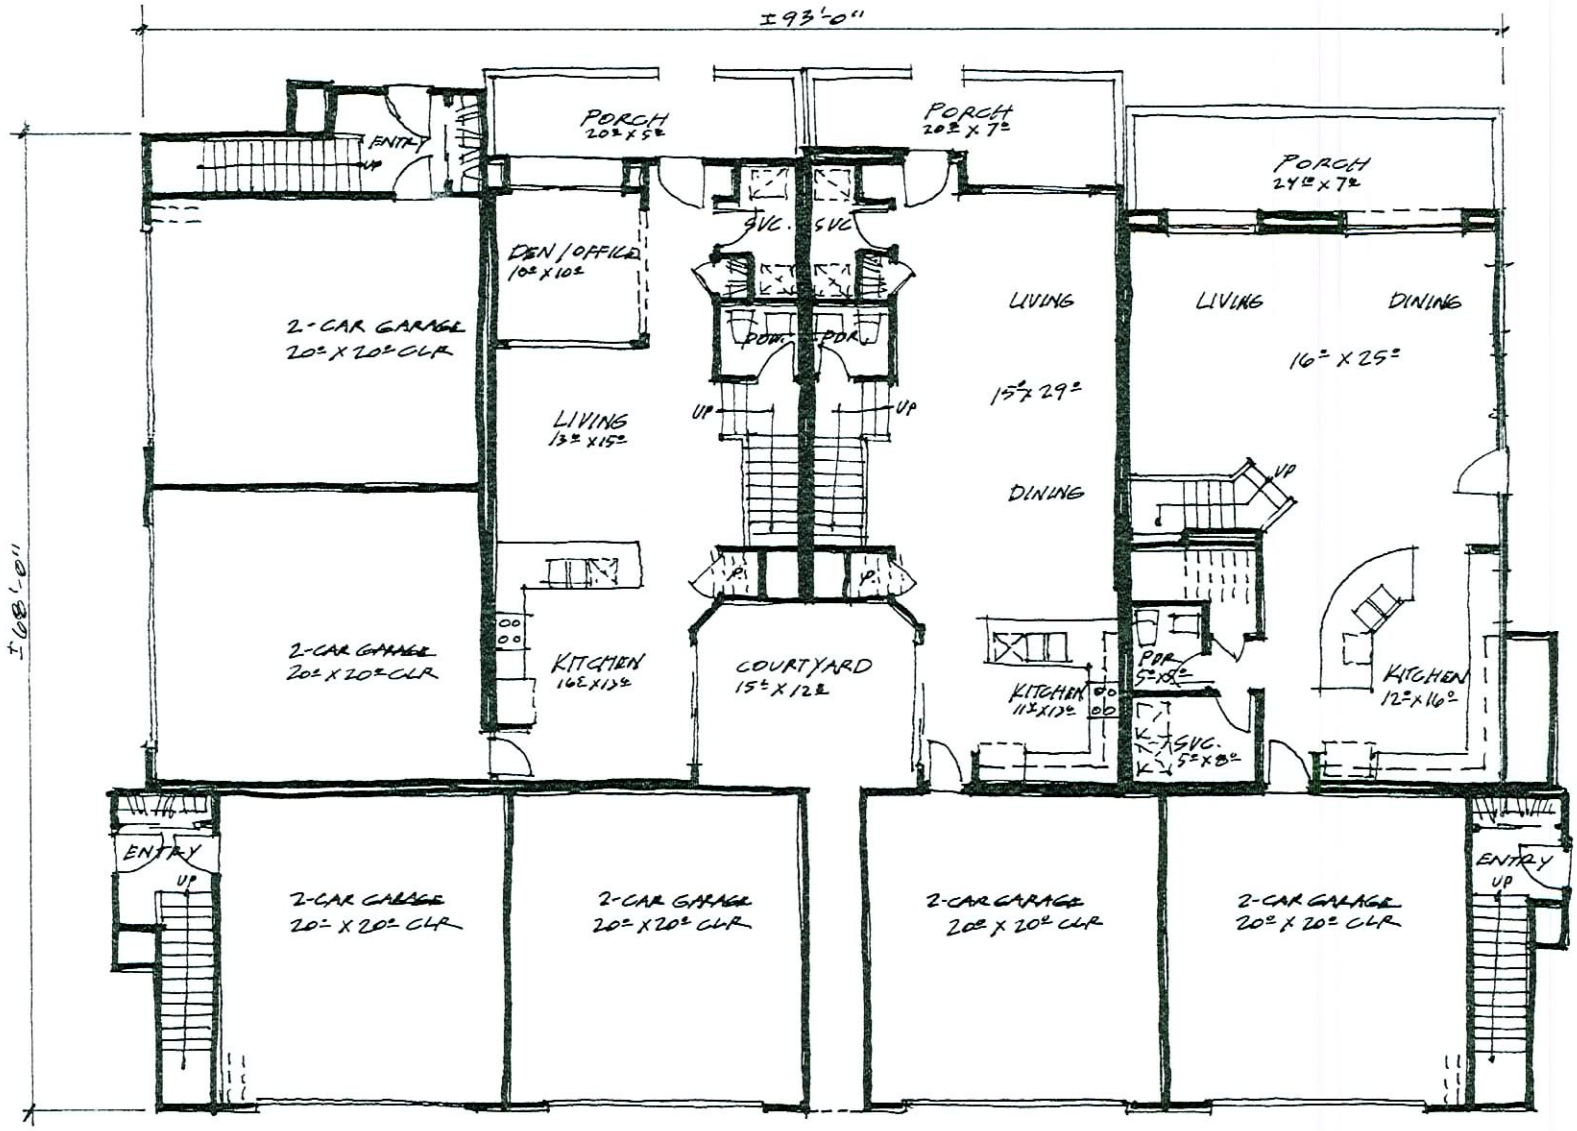

Conceptual First Floor Plans - Six-Plex

Scale: 1/4"= 1'-0"

Pageantry Communities

KTGY GROUP, INC.
Architecture • Planning
17992 Mitchell South, Irvine, Ca 92614

2nd City At Rancho & Decatur

SDR-20523

04/26/07 PC

RECEIVED
MAR 13 2007

12/12/05 Page 5

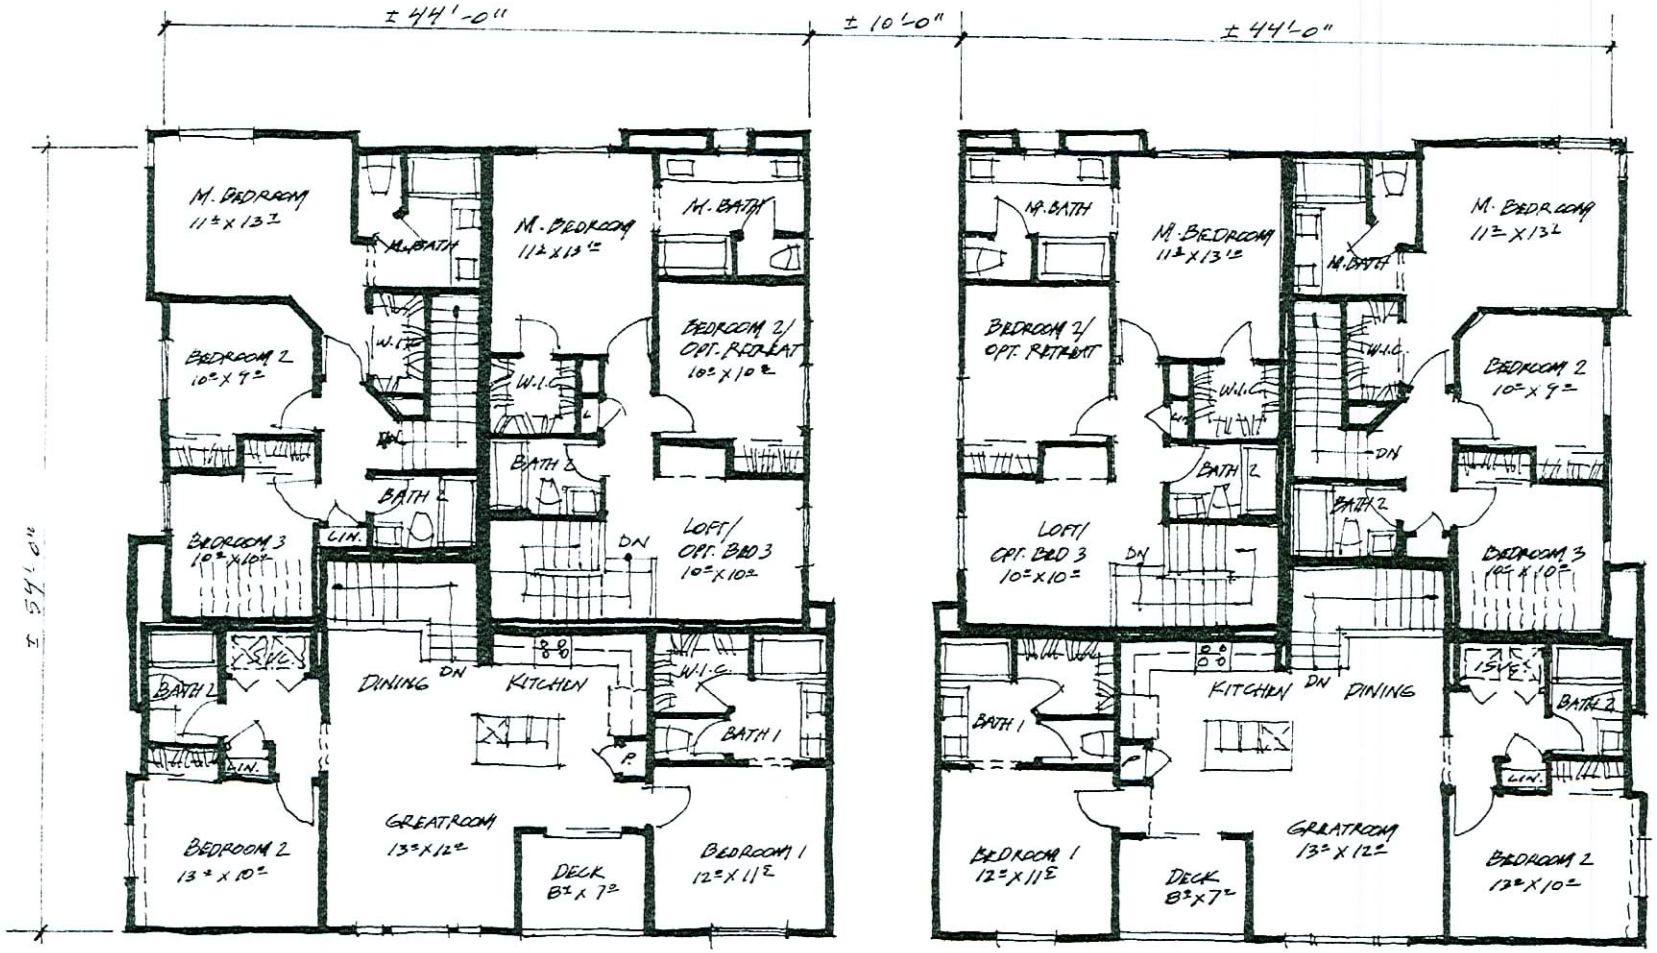

Conceptual Second Floor Plans - Three-Plex

Scale: 1/4" = 1'-0"

Pageantry Communities

KTGY GROUP, INC
Architecture • Planning

2nd City At Rancho & Decatur

MAR 13 2007

SDR-20523

04/26/07 PC

12/12/05 Page 3

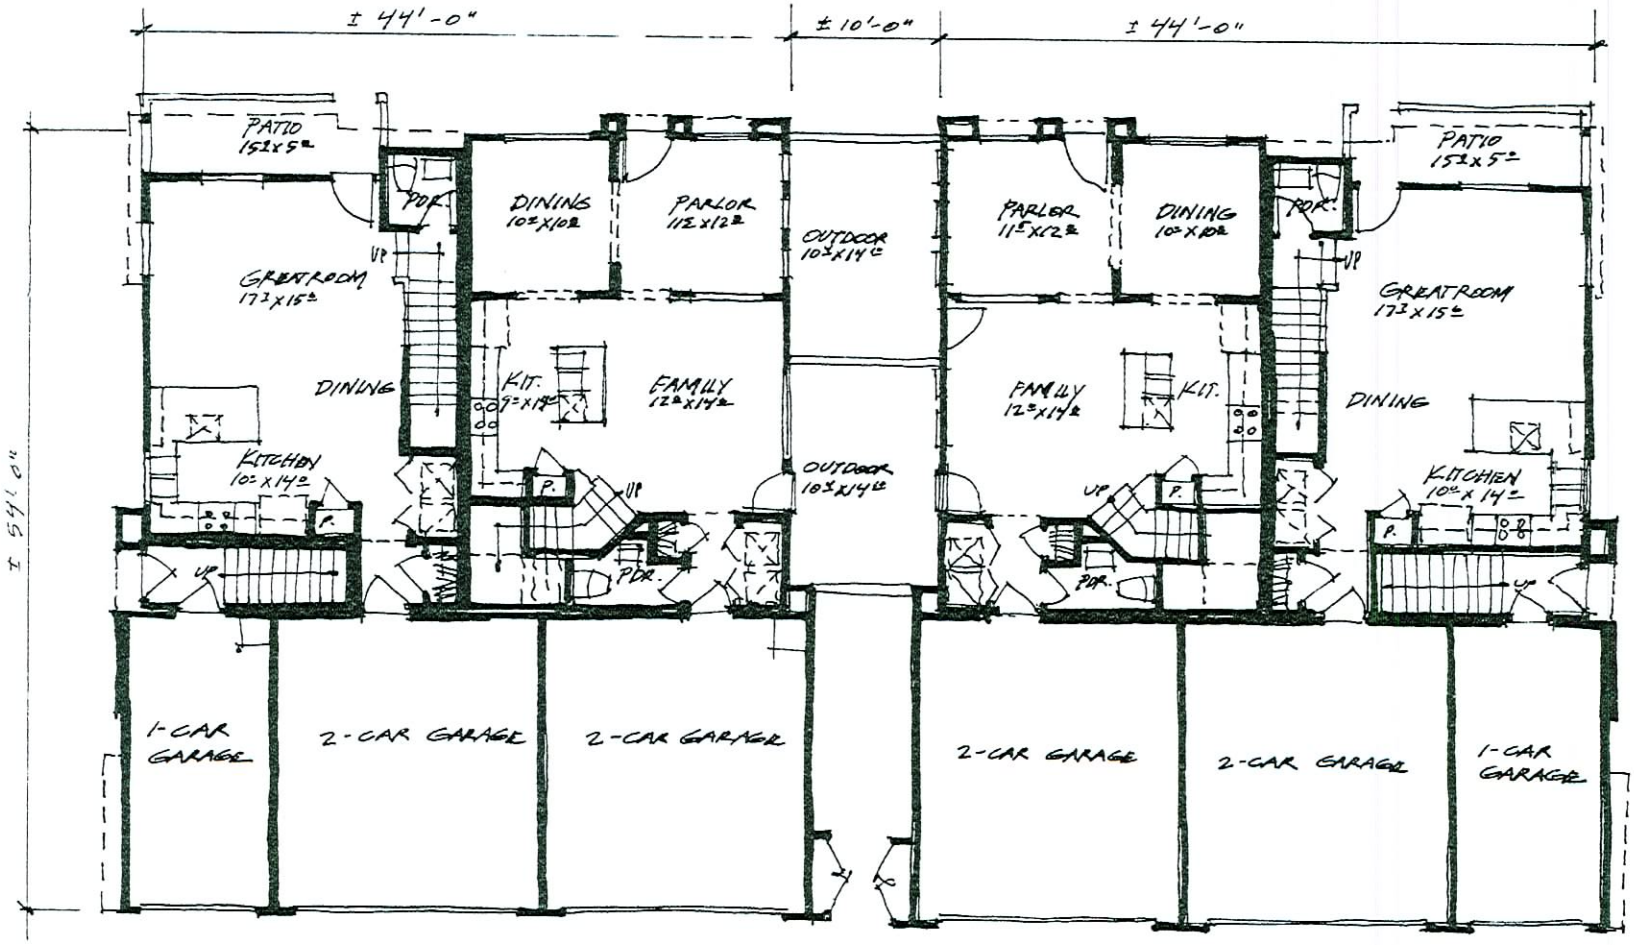

Conceptual First Floor Plans - Three-Plex

Scale: 1/4"= 1'-0"

Pageantry Communities

KTGY GROUP, INC.
Architecture ▪ Planning

2nd City At Rancho & Decatur

SDR-20523

04/26/07 PC

RECEIVED
MAR 13 2007

12/12/05 Page 2

ZON-20512 & SDR-20523 - APPLICANT/OWNER: RANCHO PARK RESIDENTIAL, LLC
EAST SIDE OF DECATUR BOULEVARD, APPROXIMATELY 900 FEET NORTH OF SMOKE RANCH ROAD
APRIL 26, 2007 PLANNING COMMISSION

03/26/07

