# PLANNING & DEVELOPMENT DEPARTMENT

## STATEMENT OF FINANCIAL INTEREST

Case Number: **GPA-20216** APN: 138-22-701-009

Name of Property Owner: Centex Homes

Name of Applicant: Centex Homes

Name of Representative: Triton Engineering

To the best of your knowledge, does the Mayor or any member of the City Council or Planning Commission have any financial interest in this or any other property with the property owner, applicant, the property owner or applicant's general or limited partners, or an officer of their corporation or limited liability company?

☐ **Yes** ☒ **No**

If yes, please indicate the member of the City Council or Planning Commission who is involved and list the name(s) of the person or persons with whom the City Official holds an interest. Also list the Assessor's Parcel Number if the property in which the interest is held is different from the case parcel.

City Official: _____

Partner(s): _____ _____

APN: _____

Signature of Property Owner: _____

Print Name: Bryce Slade VP of Construction + Land Development

Subscribed and sworn before me

This 26 day of Feb, 2007

Lorna M. Wurst

Notary Public in and for said County and State

NOTARY PUBLIC
STATE OF NEVADA
County of Clark
LORNA M. WURST
No: 04-92937-1
My appointment Expires Sept. 30, 2008

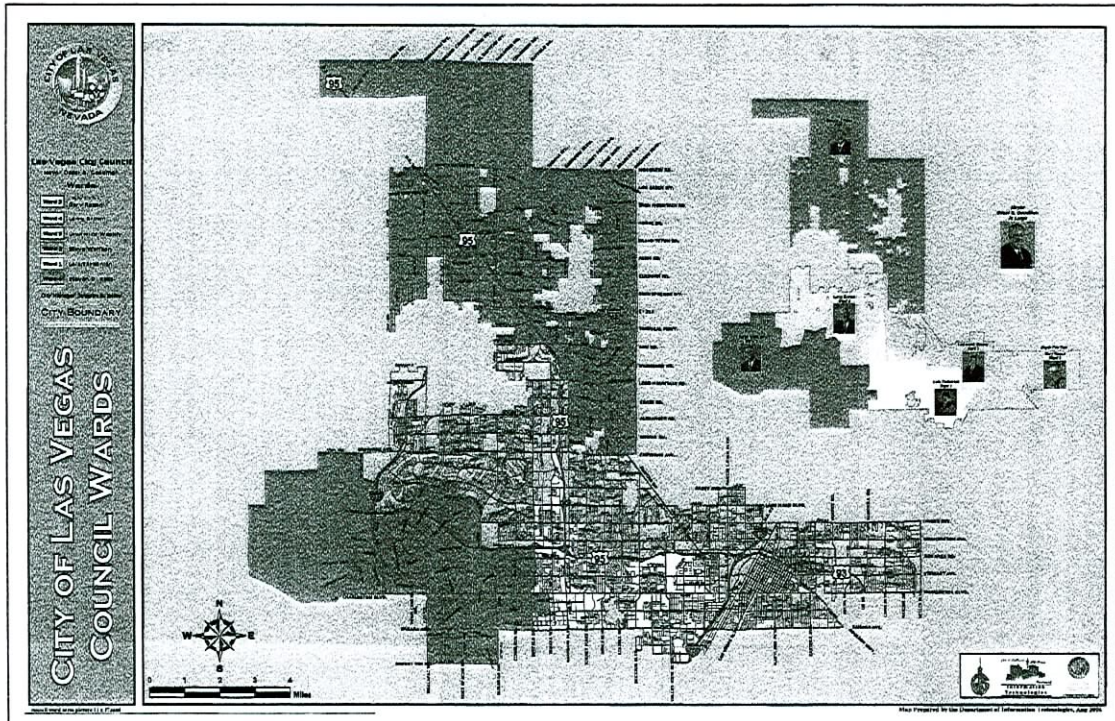


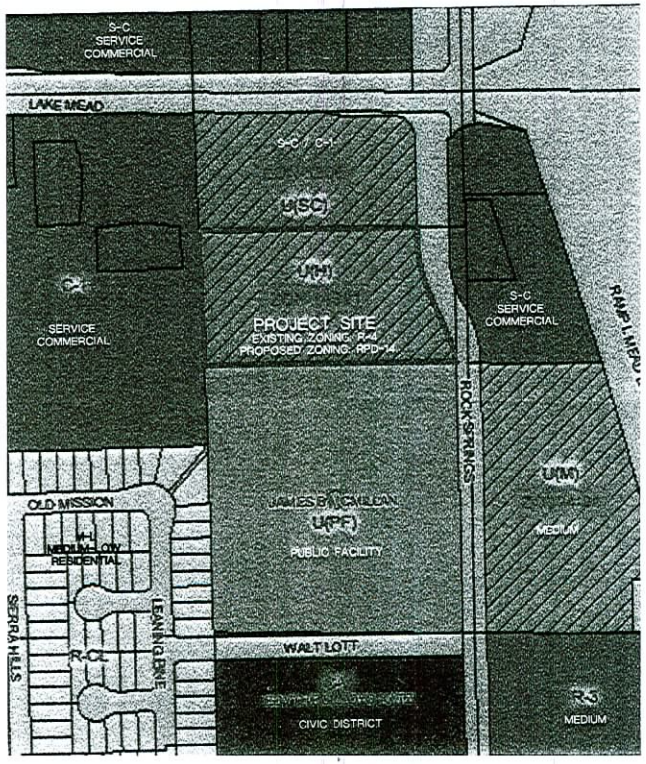


NORTH

ASSESSOR'S PARCEL NUMBER

138-22-701-009

GRAPHIC SCALE

( IN FEET )
1 inch = 200 ft.

**Legend**

- Rural Neighborhood Preservation
- Rural Estates
- Desert Rural
- Rural
- Low
- Medium - Low
- Medium - Low Attached
- Medium
- High
- Office
- Service Commercial
- General Commercial
- Tourist Commercial
- Las Vegas Medical District
- Light Industrial / Research
- Planned Community Development
- Traditional Neighborhood Development
- Downtown Redevelopment Area
- Parks/Recreation/Open Space
- Public Facility
- Public Facility - School
- Public Facility - Clark County
- Town Center
- Resource Conservation
- Downtown - Commercial
- Downtown - Mixed Use
- Not in City

| NO. | DESCRIPTION | DATE | APP'D |
|---|---|---|---|

DATE : 2/28/07
PM :
DRAWN BY :
DESIGNED BY :
CHECKED BY :
ADA CHECKED :
JOB NO. : 025.004
SCALE : 1"=200'

Triton Engineering
6757 W. Charleston Blvd.
Suite B
Las Vegas, Nevada 89146
Office: (702) 254-1480
Fax: (702) 254-3062
www.tritonengineering.com

CENTEX HOMES
LAKE MEAD/ROCK SPRINGS
SITE PLAN

PROFESSIONAL ENGINEER - STATE OF NEVADA
KELLY J. WITTWER
Exp. 6-30-08
CIVIL
No. 10825

SHEET 1 OF 1
C.L.V. DWG.#

GPA-20216

DECEIVED
FEB 27 2007

04/12/07 PC