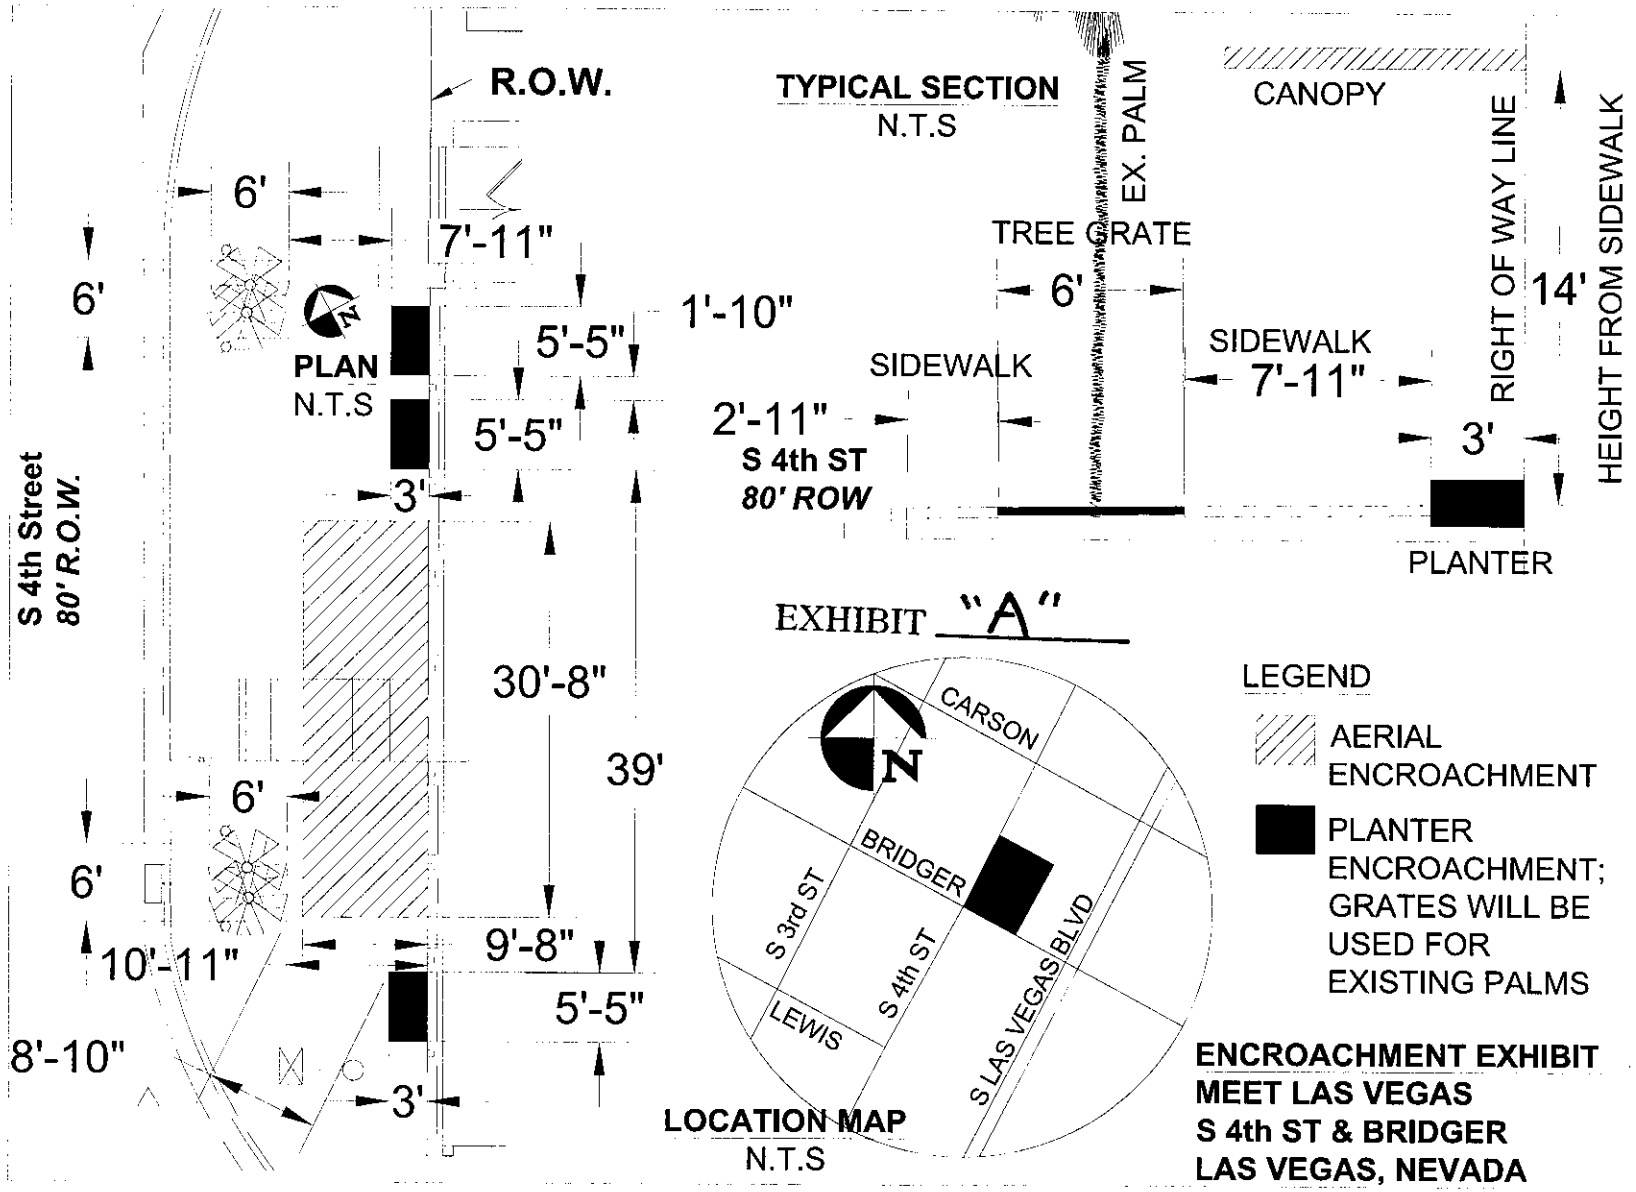
R.O.W.
PLAN
N.T.S
S 4th Street
80' R.O.W.
6'
7'-11"
1'-10"
5'-5"
5'-5"
3'
30'-8"
39'
6'
6'
10'-11"
9'-8"
5'-5"
8'-10"
3'
TYPICAL SECTION
N.T.S
EX. PALM
CANOPY
TREE GRATE
6'
SIDEWALK
SIDEWALK
7'-11"
2'-11"
S 4th ST
80' ROW
RIGHT OF WAY LINE
14'
HEIGHT FROM SIDEWALK
3'
PLANTER
EXHIBIT "A"
CARSON
BRIDGER
S 3rd ST
S 4th ST
S LAS VEGAS BLVD
LEWIS
LOCATION MAP
N.T.S
LEGEND
AERIAL ENCROACHMENT
PLANTER ENCROACHMENT; GRATES WILL BE USED FOR EXISTING PALMS
ENCROACHMENT EXHIBIT
MEET LAS VEGAS
S 4th ST & BRIDGER
LAS VEGAS, NEVADA