PLANNING & DEVELOPMENT

PLANNING & DEVELOPMENT DEPARTMENT

STATEMENT OF FINANCIAL INTEREST

Case Number: **VAR-31680** APN: 162-08-501-003, 162-08-501-004

Name of Property Owner: Sahara Suites, LLC

Name of Applicant: Siegel Companies, Inc.

Name of Representative: Tabitha Fiddyment, Kummer Kaempfer

To the best of your knowledge, does the Mayor or any member of the City Council or Planning Commission have any financial interest in this or any other property with the property owner, applicant, the property owner or applicant's general or limited partners, or an officer of their corporation or limited liability company?

☐ **Yes** ☒ **No**

If yes, please indicate the member of the City Council or Planning Commission who is involved and list the name(s) of the person or persons with whom the City Official holds an interest. Also list the Assessor's Parcel Number if the property in which the interest is held is different from the case parcel.

City Official: _____

Partner(s): _____ _____

APN: _____

Signature of Property Owner: _____

Print Name: Stephen G. Siegel

Subscribed and sworn before me

This 5th day of November, 2008

_____

Notary Public in and for said County and State

S. COUCH
Notary Public State of Nevada
No. 04-88092-1
My appt. exp. Jan. 25, 2012

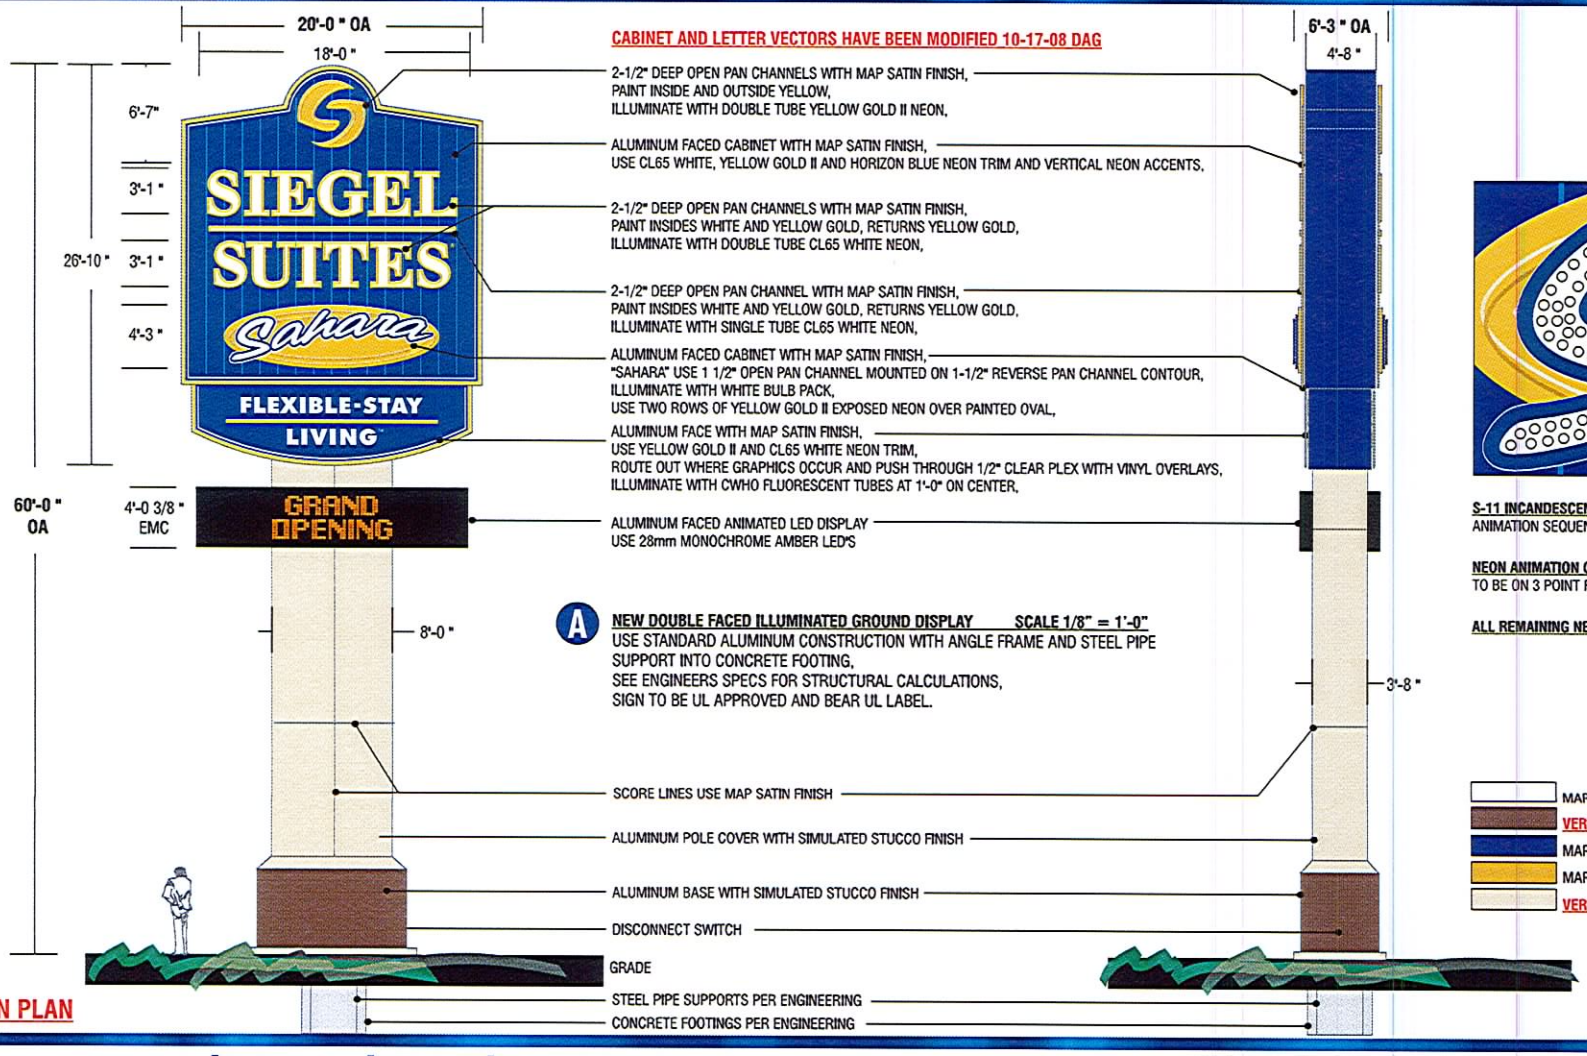

SIGN PLAN

JOB INFORMATION
SIEGEL SUITES
SAHARA
VERIFY ADDRESS
LAS VEGAS, NV

SALESPERSON MARK WHITEHOUSE
DESIGNER DAVID GREEN
SKETCH NO SIEGEL09

DATE 08-06-2008
VOLTAGE VERIFY

PRIMARY ELECTRICAL TO SIGN LOCATIONS IS TO BE PROVIDED BY OTHERS. 20 AMP DEDICATED CIRCUIT(S) WITH NO SHARED NEUTRALS AND A GROUND RETURNING TO THE PANEL IS REQUIRED FOR ALL INSTALLATIONS.

COLORS REPRESENTED IN THIS DRAWING ARE FOR PRESENTATION PURPOSES ONLY. THEY MAY NOT MATCH YOUR FINISHED PRODUCT PERFECTLY. COLOR CALL-OUTS ARE FOR A MATCH AS CLOSE AS POSSIBLE.

THIS ORIGINAL DESIGN IS THE SOLE PROPERTY OF ULTRASIGNS. IT CANNOT BE REPRODUCED, COPIED OR EXHIBITED IN WHOLE OR PART, WITHOUT FIRST OBTAINING WRITTEN CONSENT FROM ULTRASIGNS.

THIS SIGN IS INTENDED TO BE INSTALLED IN ACCORDANCE WITH THE REQUIREMENTS OF ARTICLE 600 OF THE NATIONAL ELECTRICAL CODE AND/OR OTHER APPLICABLE LOCAL CODES. THIS INCLUDES PROPER GROUNDING AND BONDING OF THE SIGN.

REVISION DATES
1. 08-06-2008 DAG
2. 08-22-2008 AT
3. 08-25-2008 AT
4. 10-06-2008 DAG
5. 10-17-2008 DAG
6. 11-05-2008 DAG
7.
8.
9.
10.

CLIENT APPROVAL

ultrasigns
ELECTRICAL ADVERTISING
TEL: 858-569-1400 FAX: 858-569-1453
9025 BALBOA AVENUE, STE 150
SAN DIEGO, CA 92123-1520

VAR-31854
12/18/08 PC
VAR-31680

RECEIVED
NOV 10 2008

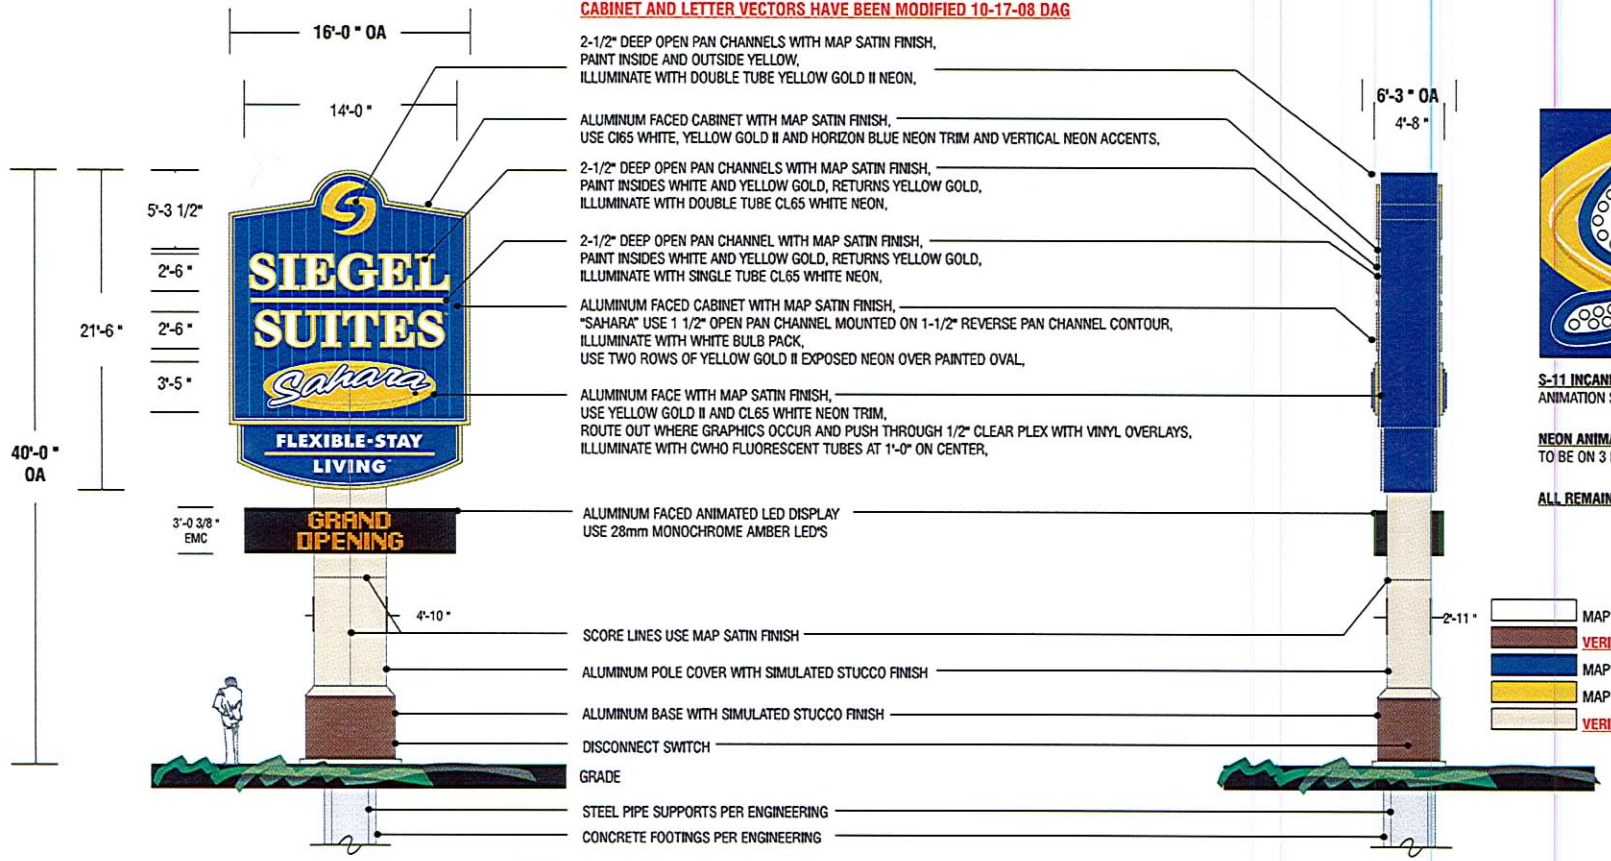

B NEW DOUBLE FACED ILLUMINATED GROUND DISPLAY SCALE 1/8" = 1'-0"
USE STANDARD ALUMINUM CONSTRUCTION WITH ANGLE FRAME AND STEEL PIPE SUPPORT INTO CONCRETE FOOTING,
SEE ENGINEERS SPECS FOR STRUCTURAL CALCULATIONS,
SIGN TO BE UL APPROVED AND BEAR UL LABEL.

RECEIVED
NOV 10 2008

JOB INFORMATION
SIEGEL SUITES
SAHARA
VERIFY ADDRESS
LAS VEGAS, NV

SALESPERSON MARK WHITEHOUSE
DESIGNER DAVID GREEN
SKETCH NO SIEGEL09

DATE 08-06-2008
VOLTAGE VERIFY

PRIMARY ELECTRICAL TO SIGN LOCATIONS IS TO BE PROVIDED BY OTHERS. 20 AMP DEDICATED CIRCUIT(S) WITH NO SHARED NEUTRALS AND A GROUND RETURNING TO THE PANEL IS REQUIRED FOR ALL INSTALLATIONS.

COLORS REPRESENTED IN THIS DRAWING ARE FOR PRESENTATION PURPOSES ONLY. THEY MAY NOT MATCH YOUR FINISHED PRODUCT PERFECTLY. COLOR CALL-OUTS ARE FOR A MATCH AS CLOSE AS POSSIBLE.

THIS ORIGINAL DESIGN IS THE SOLE PROPERTY OF ULTRASIGNS. IT CANNOT BE REPRODUCED, COPIED OR EXHIBITED IN WHOLE OR PART, WITHOUT FIRST OBTAINING WRITTEN CONSENT FROM ULTRASIGNS.

THIS SIGN IS INTENDED TO BE INSTALLED IN ACCORDANCE WITH THE REQUIREMENTS OF ARTICLE 600 OF THE NATIONAL ELECTRICAL CODE AND/OR OTHER APPLICABLE LOCAL CODES. THIS INCLUDES PROPER GROUNDING AND BONDING OF THE SIGN.

REVISION DATES
1 08-06-2008 DAG
2 08-22-2008 AT
3 08-25-2008 AT
4 10-06-2008 DAG
5 10-17-2008 DAG
6 11-05-2008 DAG
7
8
9
10

CLIENT APPROVAL

ultrasigns
ELECTRICAL ADVERTISING
TEL: 858-569-1400 FAX: 858-569-1453
9025 BALBOA AVENUE, STE 150
SAN DIEGO, CA 92123-1520

VAR-31854
12/18/08 PC
VAR-31680

SIEGEL SUITES

Sahara

Las Vegas, Nevada

RECEIVED

NOV 10 2008

JOB INFORMATION	SALESPERSON	DATE
SIEGEL SUITES SAHARA VERIFY ADDRESS LAS VEGAS, NV	MARK WHITEHOUSE DESIGNER DAVID GREEN SKETCH NO SIEGEL09	08-06-2008 VOLTAGE VERIFY

PRIMARY ELECTRICAL TO SIGN LOCATIONS IS TO BE PROVIDED BY OTHERS. 20 AMP DEDICATED CIRCUIT(S) WITH NO SHARED NEUTRALS AND A GROUND RETURNING TO THE PANEL IS REQUIRED FOR ALL INSTALLATIONS.

COLORS REPRESENTED IN THIS DRAWING ARE FOR PRESENTATION PURPOSES ONLY. THEY MAY NOT MATCH YOUR FINISHED PRODUCT PERFECTLY. COLOR CALL-OUTS ARE FOR A MATCH AS CLOSE AS POSSIBLE.

THIS ORIGINAL DESIGN IS THE SOLE PROPERTY OF ULTRASIGNS. IT CANNOT BE REPRODUCED, COPIED OR EXHIBITED IN WHOLE OR PART, WITHOUT FIRST OBTAINING WRITTEN CONSENT FROM ULTRASIGNS.

THIS SIGN IS INTENDED TO BE INSTALLED IN ACCORDANCE WITH THE REQUIREMENTS OF ARTICLE 600 OF THE NATIONAL ELECTRICAL CODE AND/OR OTHER APPLICABLE LOCAL CODES. THIS INCLUDES PROPER GROUNDING AND BONDING OF THE SIGN.

REVISION DATES

1 08-06-2008 DAG	6 11-05-2008 DAG
2 08-22-2008 AT	7
3 08-25-2008 AT	8
4 10-06-2008 DAG	9
5 10-17-2008 DAG	10

CLIENT APPROVAL

ultrasigns
ELECTRICAL ADVERTISING
TEL: 858-569-1400 FAX: 858-569-1453
9025 BALBOA AVENUE, STE 150
SAN DIEGO, CA 92123-1520

VAR-31854
12/18/08 PC

VAR-31680

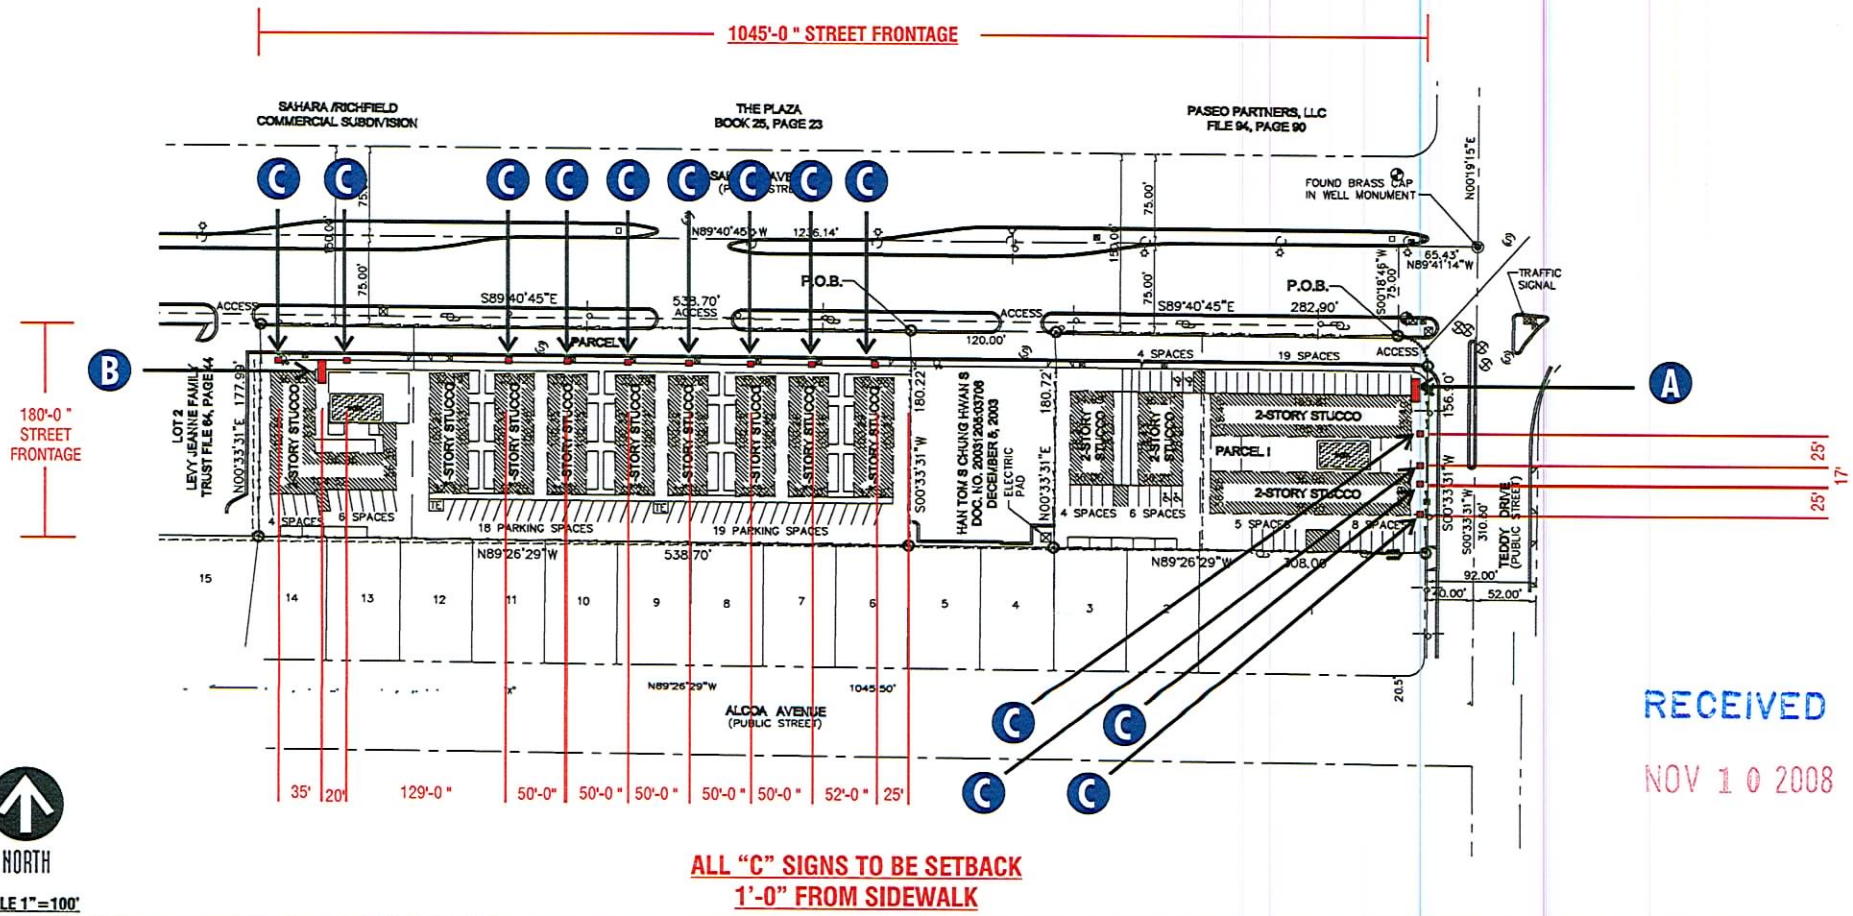

RECEIVED

NOV 1 0 2008

ALL "C" SIGNS TO BE SETBACK 1'-0" FROM SIDEWALK

JOB INFORMATION
SIEGEL SUITES
SAHARA
VERIFY ADDRESS
LAS VEGAS, NV

SALESPERSON **MARK WHITEHOUSE**
DESIGNER **DAVID GREEN**
SKETCH NO **SIEGEL09**

DATE **08-06-2008**
VOLTAGE **VERIFY**

PRIMARY ELECTRICAL TO SIGN LOCATIONS IS TO BE PROVIDED BY OTHERS. 20 AMP DEDICATED CIRCUIT(S) WITH NO SHARED NEUTRALS AND A GROUND RETURNING TO THE PANEL IS REQUIRED FOR ALL INSTALLATIONS.

COLORS REPRESENTED IN THIS DRAWING ARE FOR PRESENTATION PURPOSES ONLY. THEY MAY NOT MATCH YOUR FINISHED PRODUCT PERFECTLY. COLOR CALL-OUTS ARE FOR A MATCH AS CLOSE AS POSSIBLE.

THIS ORIGINAL DESIGN IS THE SOLE PROPERTY OF ULTRASIGNS. IT CANNOT BE REPRODUCED, COPIED OR EXHIBITED IN WHOLE OR PART, WITHOUT FIRST OBTAINING WRITTEN CONSENT FROM ULTRASIGNS.

THIS SIGN IS INTENDED TO BE INSTALLED IN ACCORDANCE WITH THE REQUIREMENTS OF ARTICLE 600 OF THE NATIONAL ELECTRICAL CODE AND/OR OTHER APPLICABLE LOCAL CODES. THIS INCLUDES PROPER GROUNDING AND BONDING OF THE SIGN.

REVISION DATES
1. 08-06-2008 DAG
2. 08-22-2008 AT
3. 08-25-2008 AT
4. 10-06-2008 DAG
5. 10-17-2008 DAG
6. 11-05-2008 DAG
7.
8.
9.
10.

CLIENT APPROVAL

ultrasigns
ELECTRICAL ADVERTISING
TEL: 858-569-1400 FAX: 858-569-1453
9025 BALBOA AVENUE, STE 150
SAN DIEGO, CA 92123-1520

VAR-31854
12/18/08 PC
VAR-31680

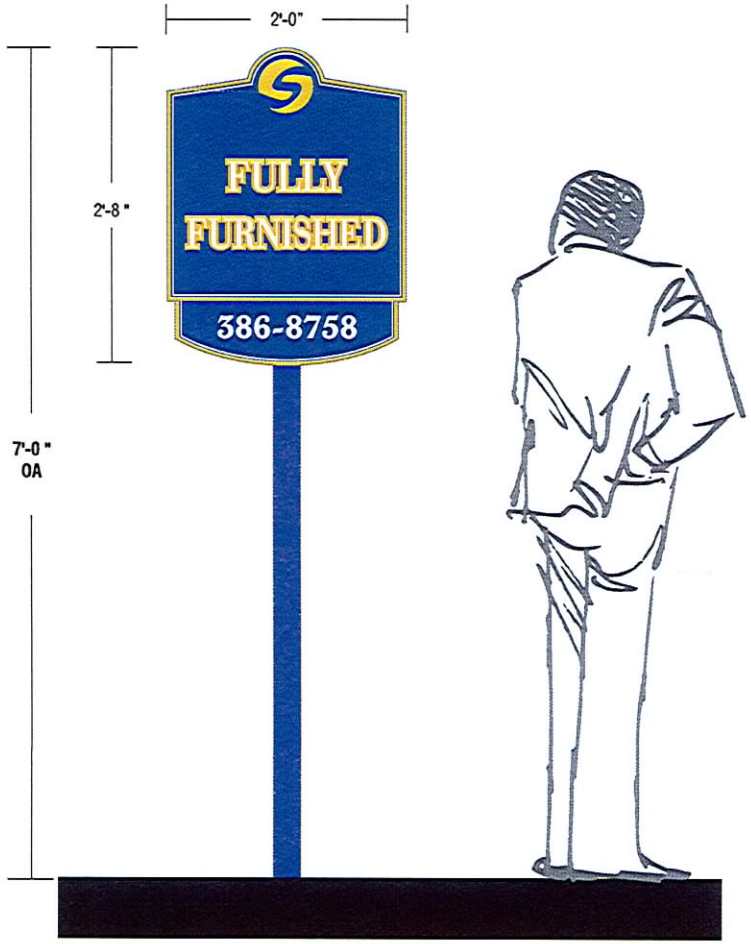

SIGN C DOUBLE FACED NON-ILLUMINATED POST MOUNTED DISPLAY
SCALE 1"=1'

RECEIVED
NOV 10 2008

JOB INFORMATION
SIEGEL SUITES
SAHARA
VERIFY ADDRESS
LAS VEGAS, NV

SALESPERSON
MARK WHITEHOUSE
DESIGNER
DAVID GREEN
SKETCH NO
SIEGEL09

DATE
08-06-2008
VOLTAGE
VERIFY

PRIMARY ELECTRICAL TO SIGN LOCATIONS IS TO BE PROVIDED BY OTHERS. 20 AMP DEDICATED CIRCUIT(S) WITH NO SHARED NEUTRALS AND A GROUND RETURNING TO THE PANEL IS REQUIRED FOR ALL INSTALLATIONS.

COLORS REPRESENTED IN THIS DRAWING ARE FOR PRESENTATION PURPOSES ONLY. THEY MAY NOT MATCH YOUR FINISHED PRODUCT PERFECTLY. COLOR CALL-OUTS ARE FOR A MATCH AS CLOSE AS POSSIBLE.

THIS ORIGINAL DESIGN IS THE SOLE PROPERTY OF ULTRASIGNS. IT CANNOT BE REPRODUCED, COPIED OR EXHIBITED IN WHOLE OR PART, WITHOUT FIRST OBTAINING WRITTEN CONSENT FROM ULTRASIGNS.

THIS SIGN IS INTENDED TO BE INSTALLED IN ACCORDANCE WITH THE REQUIREMENTS OF ARTICLE 600 OF THE NATIONAL ELECTRICAL CODE AND/OR OTHER APPLICABLE LOCAL CODES. THIS INCLUDES PROPER GROUNDING AND BONDING OF THE SIGN.

REVISION DATES
1 08-06-2008 DAG
2 08-22-2008 AT
3 08-25-2008 AT
4 10-06-2008 DAG
5 10-17-2008 DAG
6 11-05-2008 DAG
7
8
9
10

CLIENT APPROVAL

ultrasigns
ELECTRICAL ADVERTISING
TEL: 858-569-1400 FAX: 858-569-1453
9025 BALBOA AVENUE, STE 150
SAN DIEGO, CA 92123-1520

VAR-31854
12/18/08 PC
VAR-31680

SIGN TYPE	#	ILLUMINATED	STYLE	SQ. FT.
A	1	YES / ANIMATED	FREESTANDING	535
B	1	YES / ANIMATED	FREESTANDING	336
C	13	NO	FREESTANDING	6

RECEIVED

NOV 10 2008

SIGN ANALYSIS TABLE

JOB INFORMATION
SIEGEL SUITES
SAHARA
VERIFY ADDRESS
LAS VEGAS, NV

SALESPERSON
MARK WHITEHOUSE
DESIGNER
DAVID GREEN
SKETCH NO
SIEGEL09

DATE
08-06-2008
VOLTAGE
VERIFY

PRIMARY ELECTRICAL TO SIGN LOCATIONS IS TO BE PROVIDED BY OTHERS. 20 AMP DEDICATED CIRCUIT(S) WITH NO SHARED NEUTRALS AND A GROUND RETURNING TO THE PANEL IS REQUIRED FOR ALL INSTALLATIONS.

COLORS REPRESENTED IN THIS DRAWING ARE FOR PRESENTATION PURPOSES ONLY. THEY MAY NOT MATCH YOUR FINISHED PRODUCT PERFECTLY. COLOR CALL-OUTS ARE FOR A MATCH AS CLOSE AS POSSIBLE.

THIS ORIGINAL DESIGN IS THE SOLE PROPERTY OF ULTRASIGNS. IT CANNOT BE REPRODUCED, COPIED OR EXHIBITED IN WHOLE OR PART, WITHOUT FIRST OBTAINING WRITTEN CONSENT FROM ULTRASIGNS.

THIS SIGN IS INTENDED TO BE INSTALLED IN ACCORDANCE WITH THE REQUIREMENTS OF ARTICLE 600 OF THE NATIONAL ELECTRICAL CODE AND/OR OTHER APPLICABLE LOCAL CODES. THIS INCLUDES PROPER GROUNDING AND BONDING OF THE SIGN.

REVISION DATES
1 08-06-2008 DAG
2 08-22-2008 AT
3 08-25-2008 AT
4 10-06-2008 DAG
5 10-17-2008 DAG
6 11-05-2008 DAG
7
8
9
10

CLIENT APPROVAL

ultrasigns
ELECTRICAL ADVERTISING
TEL: 858-569-1400 FAX: 858-569-1453
9025 BALBOA AVENUE, STE 150
SAN DIEGO, CA 92123-1520

VAR-31854
12/18/08 PC
VAR-31680

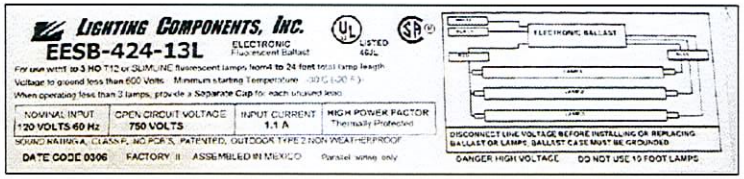

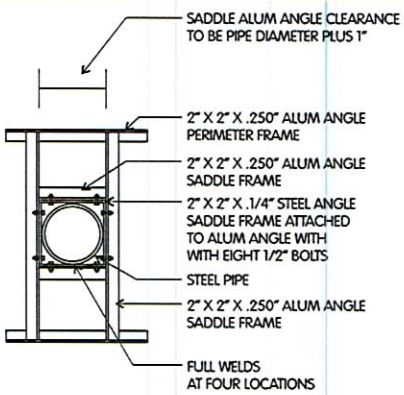

SADDLE DETAIL

USE 3M SCOTCH WRAP SEPARATING DISSIMILAR MATERIALS

RECEIVED

NOV 10 2008

MISC DETAILS

JOB INFORMATION
SIEGEL SUITES
SAHARA
VERIFY ADDRESS
LAS VEGAS, NV

SALESPERSON
MARK WHITEHOUSE
DESIGNER
DAVID GREEN
SKETCH NO
SIEGEL09

DATE
08-06-2008
VOLTAGE
VERIFY

PRIMARY ELECTRICAL TO SIGN LOCATIONS IS TO BE PROVIDED BY OTHERS. 20 AMP DEDICATED CIRCUIT(S) WITH NO SHARED NEUTRALS AND A GROUND RETURNING TO THE PANEL IS REQUIRED FOR ALL INSTALLATIONS.

COLORS REPRESENTED IN THIS DRAWING ARE FOR PRESENTATION PURPOSES ONLY, THEY MAY NOT MATCH YOUR FINISHED PRODUCT PERFECTLY. COLOR CALL-OUTS ARE FOR A MATCH AS CLOSE AS POSSIBLE.

THIS ORIGINAL DESIGN IS THE SOLE PROPERTY OF ULTRASIGNS. IT CANNOT BE REPRODUCED, COPIED OR EXHIBITED IN WHOLE OR PART, WITHOUT FIRST OBTAINING WRITTEN CONSENT FROM ULTRASIGNS.

THIS SIGN IS INTENDED TO BE INSTALLED IN ACCORDANCE WITH THE REQUIREMENTS OF ARTICLE 600 OF THE NATIONAL ELECTRICAL CODE AND/OR OTHER APPLICABLE LOCAL CODES. THIS INCLUDES PROPER GROUNDING AND BONDING OF THE SIGN.

REVISION DATES
1. 08-06-2008 DAG
2. 08-22-2008 AT
3. 08-25-2008 AT
4. 10-06-2008 DAG
5. 10-17-2008 DAG
6. 11-05-2008 DAG
7.
8.
9.
10.

CLIENT APPROVAL

ultrasigns
ELECTRICAL ADVERTISING
TEL: 858-569-1400 FAX: 858-569-1453
9025 BALBOA AVENUE, STE 150
SAN DIEGO, CA 92123-1520

VAR-31854
12/18/08 PC
VAR-31680

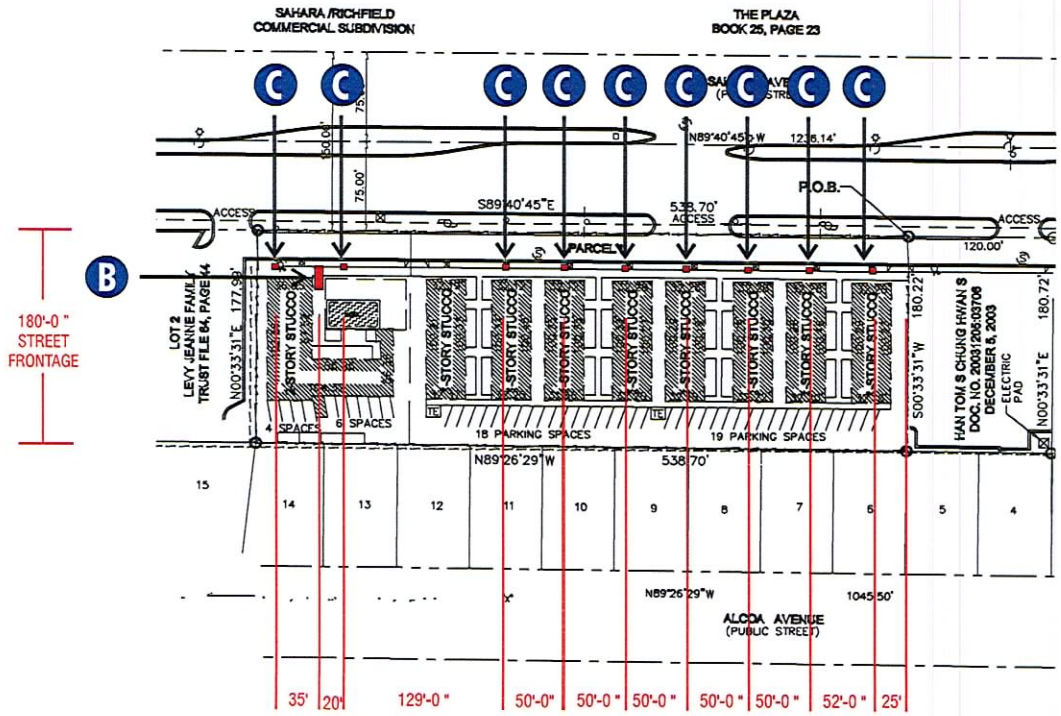

ALL "C" SIGNS TO BE SETBACK
1'-0" FROM SIDEWALK

RECEIVED
NOV 10 2008

NORTH

SCALE 1"=100'

SIEGEL 1

JOB INFORMATION
SIEGEL SUITES
SAHARA
VERIFY ADDRESS
LAS VEGAS, NV

SALESPERSON
MARK WHITEHOUSE
DESIGNER
DAVID GREEN
SKETCH NO
SIEGEL09

DATE
08-06-2008
VOLTAGE
VERIFY

PRIMARY ELECTRICAL TO SIGN LOCATIONS IS TO BE PROVIDED BY OTHERS. 20 AMP DEDICATED CIRCUIT(S) WITH NO SHARED NEUTRALS AND A GROUND RETURNING TO THE PANEL IS REQUIRED FOR ALL INSTALLATIONS.

COLORS REPRESENTED IN THIS DRAWING ARE FOR PRESENTATION PURPOSES ONLY. THEY MAY NOT MATCH YOUR FINISHED PRODUCT PERFECTLY. COLOR CALL-OUTS ARE FOR A MATCH AS CLOSE AS POSSIBLE.

THIS ORIGINAL DESIGN IS THE SOLE PROPERTY OF ULTRASIGNS. IT CANNOT BE REPRODUCED, COPIED OR EXHIBITED IN WHOLE OR PART, WITHOUT FIRST OBTAINING WRITTEN CONSENT FROM ULTRASIGNS.

THIS SIGN IS INTENDED TO BE INSTALLED IN ACCORDANCE WITH THE REQUIREMENTS OF ARTICLE 600 OF THE NATIONAL ELECTRICAL CODE AND/OR OTHER APPLICABLE LOCAL CODES. THIS INCLUDES PROPER GROUNDING AND BONDING OF THE SIGN.

REVISION DATES
1. 08-06-2008 DAG
2. 08-22-2008 AT
3. 08-25-2008 AT
4. 10-06-2008 DAG
5. 10-17-2008 DAG
6. 11-05-2008 DAG
7.
8.
9.
10.

CLIENT APPROVAL

ultrasigns
ELECTRICAL ADVERTISING
TEL: 858-569-1400 FAX: 858-569-1453
9025 BALBOA AVENUE, STE 150
SAN DIEGO, CA 92123-1520

VAR-31854
12/18/08 PC
VAR-31680

CABINET AND LETTER VECTORS HAVE BEEN MODIFIED 10-17-08 DAG

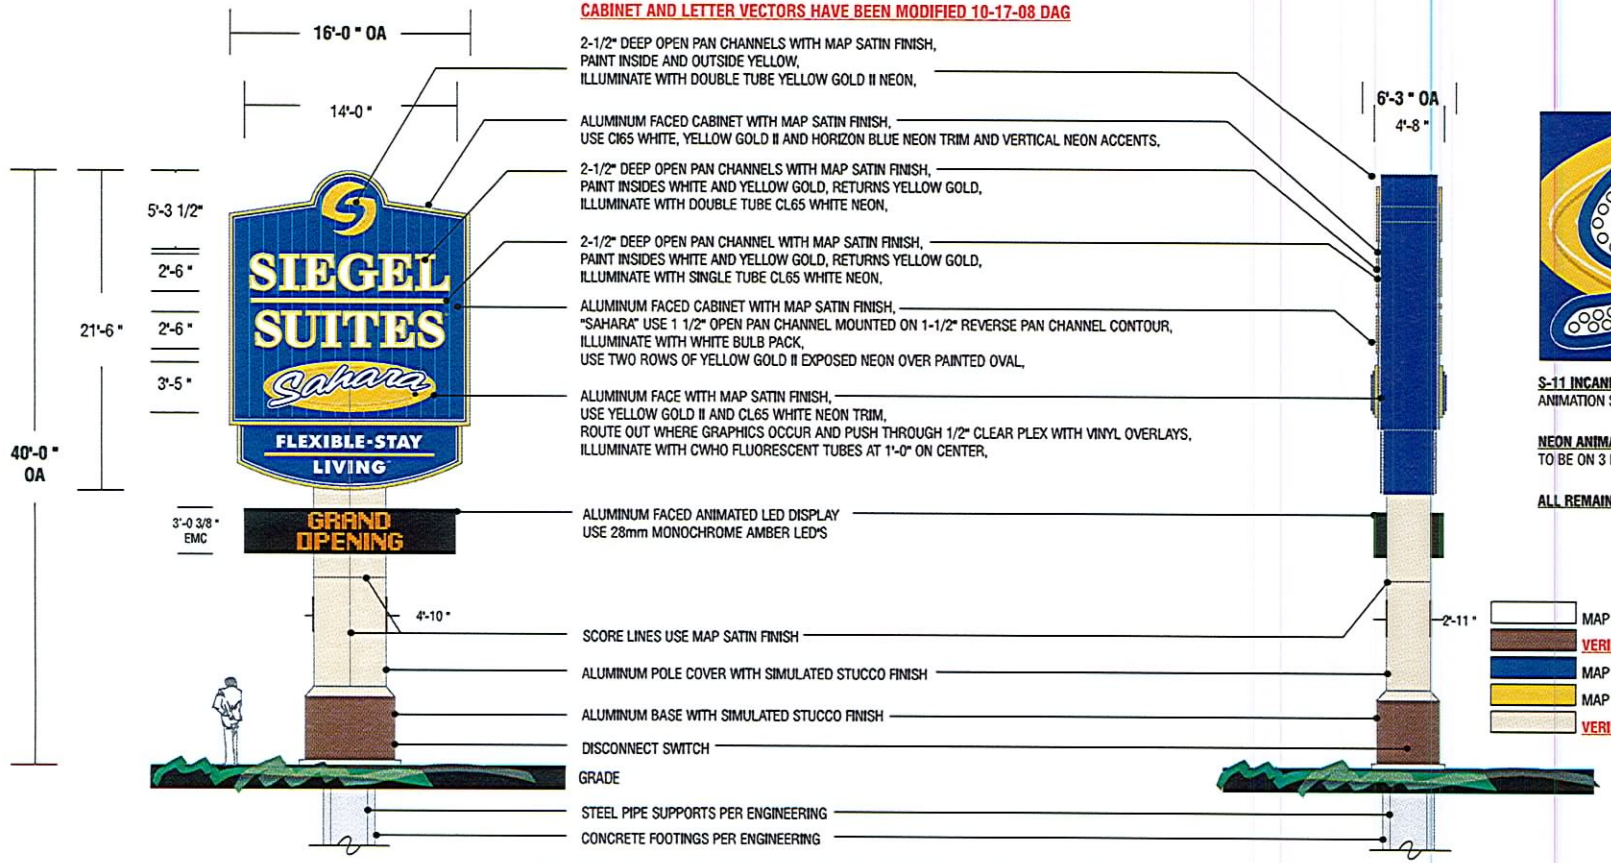

S-11 INCANDESCENT BULB DETAIL SCALE 3/4 "=1'-0"
ANIMATION SEQUENCE....ALL BULBS SCINTILLATE

NEON ANIMATION OF VERTICAL BLUE NEON
TO BE ON 3 POINT FLASHER CHASING

ALL REMAINING NEON TO BE STEADY BURNING

- MAP WHITE
- VERIFY COLOR
- MAP T/M PMS REFLEX BLUE
- MAP T/M PMS #110 YELLOW GOLD
- VERIFY COLOR

RECEIVED
NOV 10 2008

B **NEW DOUBLE FACED ILLUMINATED GROUND DISPLAY SCALE 1/8" = 1'-0"**
USE STANDARD ALUMINUM CONSTRUCTION WITH ANGLE FRAME AND STEEL PIPE SUPPORT INTO CONCRETE FOOTING,
SEE ENGINEERS SPECS FOR STRUCTURAL CALCULATIONS,
SIGN TO BE UL APPROVED AND BEAR UL LABEL.

SIEGEL 1

JOB INFORMATION
SIEGEL SUITES
SAHARA
VERIFY ADDRESS
LAS VEGAS, NV

SALESPERSON MARK WHITEHOUSE
DESIGNER DAVID GREEN
SKETCH NO SIEGEL09

DATE 08-06-2008
VOLTAGE VERIFY

PRIMARY ELECTRICAL TO SIGN LOCATIONS IS TO BE PROVIDED BY OTHERS. 20 AMP DEDICATED CIRCUIT(S) WITH NO SHARED NEUTRALS AND A GROUND RETURNING TO THE PANEL IS REQUIRED FOR ALL INSTALLATIONS.

COLORS REPRESENTED IN THIS DRAWING ARE FOR PRESENTATION PURPOSES ONLY. THEY MAY NOT MATCH YOUR FINISHED PRODUCT PERFECTLY. COLOR CALL-OUTS ARE FOR A MATCH AS CLOSE AS POSSIBLE.

THIS ORIGINAL DESIGN IS THE SOLE PROPERTY OF ULTRASIGNS. IT CANNOT BE REPRODUCED, COPIED OR EXHIBITED IN WHOLE OR PART, WITHOUT FIRST OBTAINING WRITTEN CONSENT FROM ULTRASIGNS.

THIS SIGN IS INTENDED TO BE INSTALLED IN ACCORDANCE WITH THE REQUIREMENTS OF ARTICLE 600 OF THE NATIONAL ELECTRICAL CODE AND/OR OTHER APPLICABLE LOCAL CODES. THIS INCLUDES PROPER GROUNDING AND BONDING OF THE SIGN.

REVISION DATES
1. 08-06-2008 DAG
2. 08-22-2008 AT
3. 08-25-2008 AT
4. 10-06-2008 DAG
5. 10-17-2008 DAG
6. 11-05-2008 DAG
7.
8.
9.
10.

CLIENT APPROVAL

ultrasigns
ELECTRICAL ADVERTISING
TEL: 858-569-1400 FAX: 858-569-1453
9025 BALBOA AVENUE, STE 150
SAN DIEGO, CA 92123-1520

VAR-31854
12/18/08 PC
VAR-31680

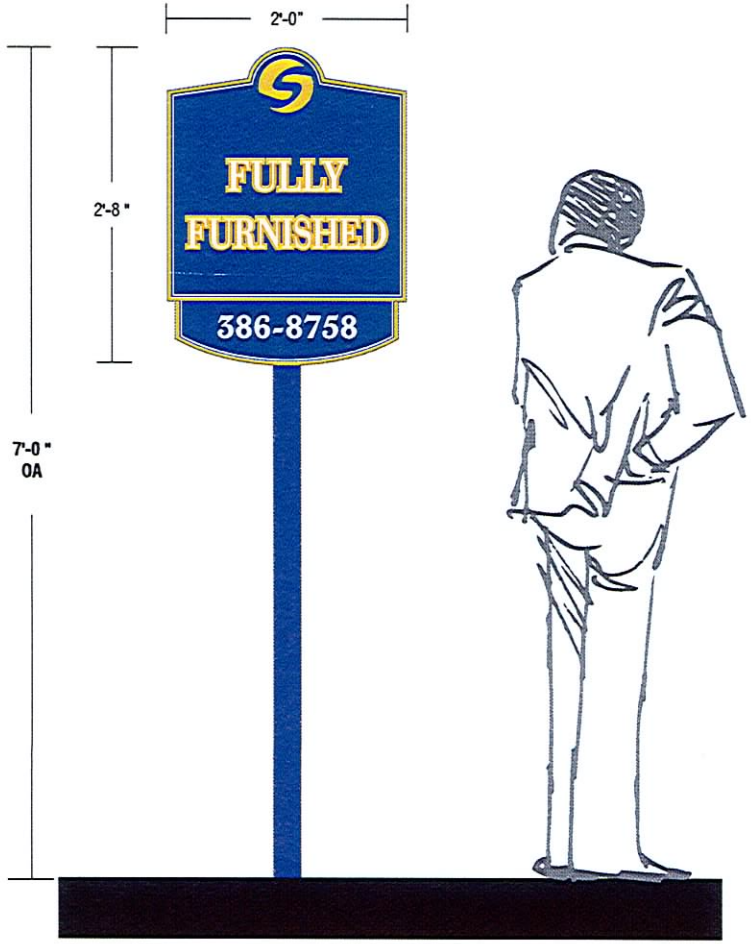

SIGN C DOUBLE FACED NON-ILLUMINATED POST MOUNTED DISPLAY
SCALE 1"=1'

RECEIVED
NOV 10 2008

SIEGEL 1

JOB INFORMATION
SIEGEL SUITES
SAHARA
VERIFY ADDRESS
LAS VEGAS, NV

SALESPERSON
MARK WHITEHOUSE
DESIGNER
DAVID GREEN
SKETCH NO
SIEGEL09

DATE
08-06-2008
VOLTAGE
VERIFY

PRIMARY ELECTRICAL TO SIGN LOCATIONS IS TO BE PROVIDED BY OTHERS. 20 AMP DEDICATED CIRCUIT(S) WITH NO SHARED NEUTRALS AND A GROUND RETURNING TO THE PANEL IS REQUIRED FOR ALL INSTALLATIONS.

COLORS REPRESENTED IN THIS DRAWING ARE FOR PRESENTATION PURPOSES ONLY. THEY MAY NOT MATCH YOUR FINISHED PRODUCT PERFECTLY. COLOR CALL-OUTS ARE FOR A MATCH AS CLOSE AS POSSIBLE.

THIS ORIGINAL DESIGN IS THE SOLE PROPERTY OF ULTRASIGNS. IT CANNOT BE REPRODUCED, COPIED OR EXHIBITED IN WHOLE OR PART, WITHOUT FIRST OBTAINING WRITTEN CONSENT FROM ULTRASIGNS.

THIS SIGN IS INTENDED TO BE INSTALLED IN ACCORDANCE WITH THE REQUIREMENTS OF ARTICLE 600 OF THE NATIONAL ELECTRICAL CODE AND/OR OTHER APPLICABLE LOCAL CODES. THIS INCLUDES PROPER GROUNDING AND BONDING OF THE SIGN.

REVISION DATES
1 08-06-2008 DAG
2 08-22-2008 AT
3 08-25-2008 AT
4 10-06-2008 DAG
5 10-17-2008 DAG
6 11-05-2008 DAG
7
8
9
10

CLIENT APPROVAL

ultrasigns
ELECTRICAL ADVERTISING
TEL: 858-569-1400 FAX: 858-569-1453
9025 BALBOA AVENUE, STE 150
SAN DIEGO, CA 92123-1520

VAR-31854
12/18/08 PC
VAR-31680

SIGN TYPE	#	ILLUMINATED	STYLE	SQ. FT.
B	1	YES / ANIMATED	FREESTANDING	336
C	9	NO	FREESTANDING	6

SIGN ANALYSIS TABLE

RECEIVED

NOV 10 2008

SIEGEL 1

JOB INFORMATION
SIEGEL SUITES
SAHARA
VERIFY ADDRESS
LAS VEGAS, NV

SALESPERSON
MARK WHITEHOUSE
DESIGNER
DAVID GREEN
SKETCH NO
SIEGEL09

DATE
08-06-2008
VOLTAGE
VERIFY

PRIMARY ELECTRICAL TO SIGN LOCATIONS IS TO BE PROVIDED BY OTHERS. 20 AMP DEDICATED CIRCUIT(S) WITH NO SHARED NEUTRALS AND A GROUND RETURNING TO THE PANEL IS REQUIRED FOR ALL INSTALLATIONS.

COLORS REPRESENTED IN THIS DRAWING ARE FOR PRESENTATION PURPOSES ONLY. THEY MAY NOT MATCH YOUR FINISHED PRODUCT PERFECTLY. COLOR CALL-OUTS ARE FOR A MATCH AS CLOSE AS POSSIBLE.

THIS ORIGINAL DESIGN IS THE SOLE PROPERTY OF ULTRASIGNS. IT CANNOT BE REPRODUCED, COPIED OR EXHIBITED IN WHOLE OR PART, WITHOUT FIRST OBTAINING WRITTEN CONSENT FROM ULTRASIGNS.

THIS SIGN IS INTENDED TO BE INSTALLED IN ACCORDANCE WITH THE REQUIREMENTS OF ARTICLE 600 OF THE NATIONAL ELECTRICAL CODE AND/OR OTHER APPLICABLE LOCAL CODES. THIS INCLUDES PROPER GROUNDING AND BONDING OF THE SIGN.

REVISION DATES
1 08-06-2008 DAG
2 08-22-2008 AT
3 08-25-2008 AT
4 10-06-2008 DAG
5 10-17-2008 DAG
6 11-05-2008 DAG
7
8
9
10

CLIENT APPROVAL

ultrasigns
ELECTRICAL ADVERTISING
TEL: 858-569-1400 FAX: 858-569-1453
9025 BALBOA AVENUE, STE 150
SAN DIEGO, CA 92123-1520

VAR-31854
12/18/08 PC
VAR-31680

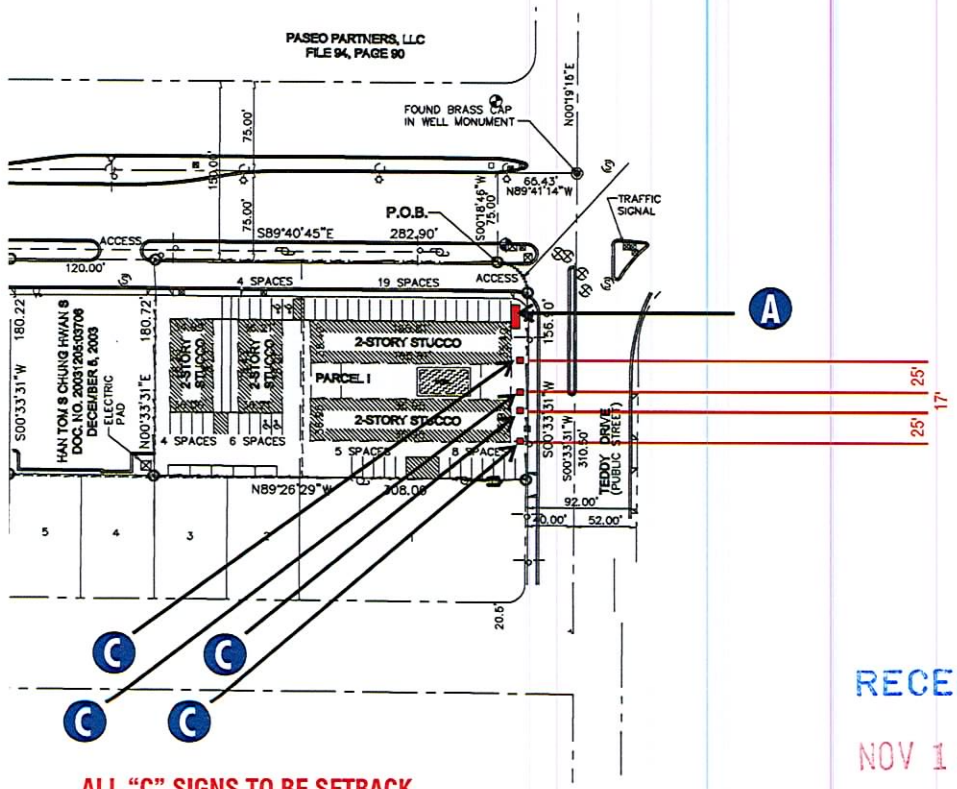

RECEIVED

NOV 10 2008

ALL "C" SIGNS TO BE SETBACK 1'-0" FROM SIDEWALK

NORTH

SCALE 1"=100'

SIEGEL 2

JOB INFORMATION	SALESPERSON	DATE
SIEGEL SUITES	MARK WHITEHOUSE	08-06-2008
SAHARA	DESIGNER	VOLTAGE
VERIFY ADDRESS	DAVID GREEN	VERIFY
LAS VEGAS, NV	SKETCH NO	
	SIEGEL09	

PRIMARY ELECTRICAL TO SIGN LOCATIONS IS TO BE PROVIDED BY OTHERS. 20 AMP DEDICATED CIRCUIT(S) WITH NO SHARED NEUTRALS AND A GROUND RETURNING TO THE PANEL IS REQUIRED FOR ALL INSTALLATIONS.

COLORS REPRESENTED IN THIS DRAWING ARE FOR PRESENTATION PURPOSES ONLY. THEY MAY NOT MATCH YOUR FINISHED PRODUCT PERFECTLY. COLOR CALL-OUTS ARE FOR A MATCH AS CLOSE AS POSSIBLE.

THIS ORIGINAL DESIGN IS THE SOLE PROPERTY OF ULTRASIGNS. IT CANNOT BE REPRODUCED, COPIED OR EXHIBITED IN WHOLE OR PART, WITHOUT FIRST OBTAINING WRITTEN CONSENT FROM ULTRASIGNS.

THIS SIGN IS INTENDED TO BE INSTALLED IN ACCORDANCE WITH THE REQUIREMENTS OF ARTICLE 600 OF THE NATIONAL ELECTRICAL CODE AND/OR OTHER APPLICABLE LOCAL CODES. THIS INCLUDES PROPER GROUNDING AND BONDING OF THE SIGN.

REVISION DATES

1. 08-06-2008 DAG
2. 08-22-2008 AT
3. 08-25-2008 AT
4. 10-06-2008 DAG
5. 10-17-2008 DAG
6. 11-05-2008 DAG
7.
8.
9.
10.

CLIENT APPROVAL

ultrasigns
ELECTRICAL ADVERTISING
TEL: 858-569-1400 FAX: 858-569-1453
9025 BALBOA AVENUE, STE 150
SAN DIEGO, CA 92123-1520

VAR-31854
12/18/08 PC
VAR-31680

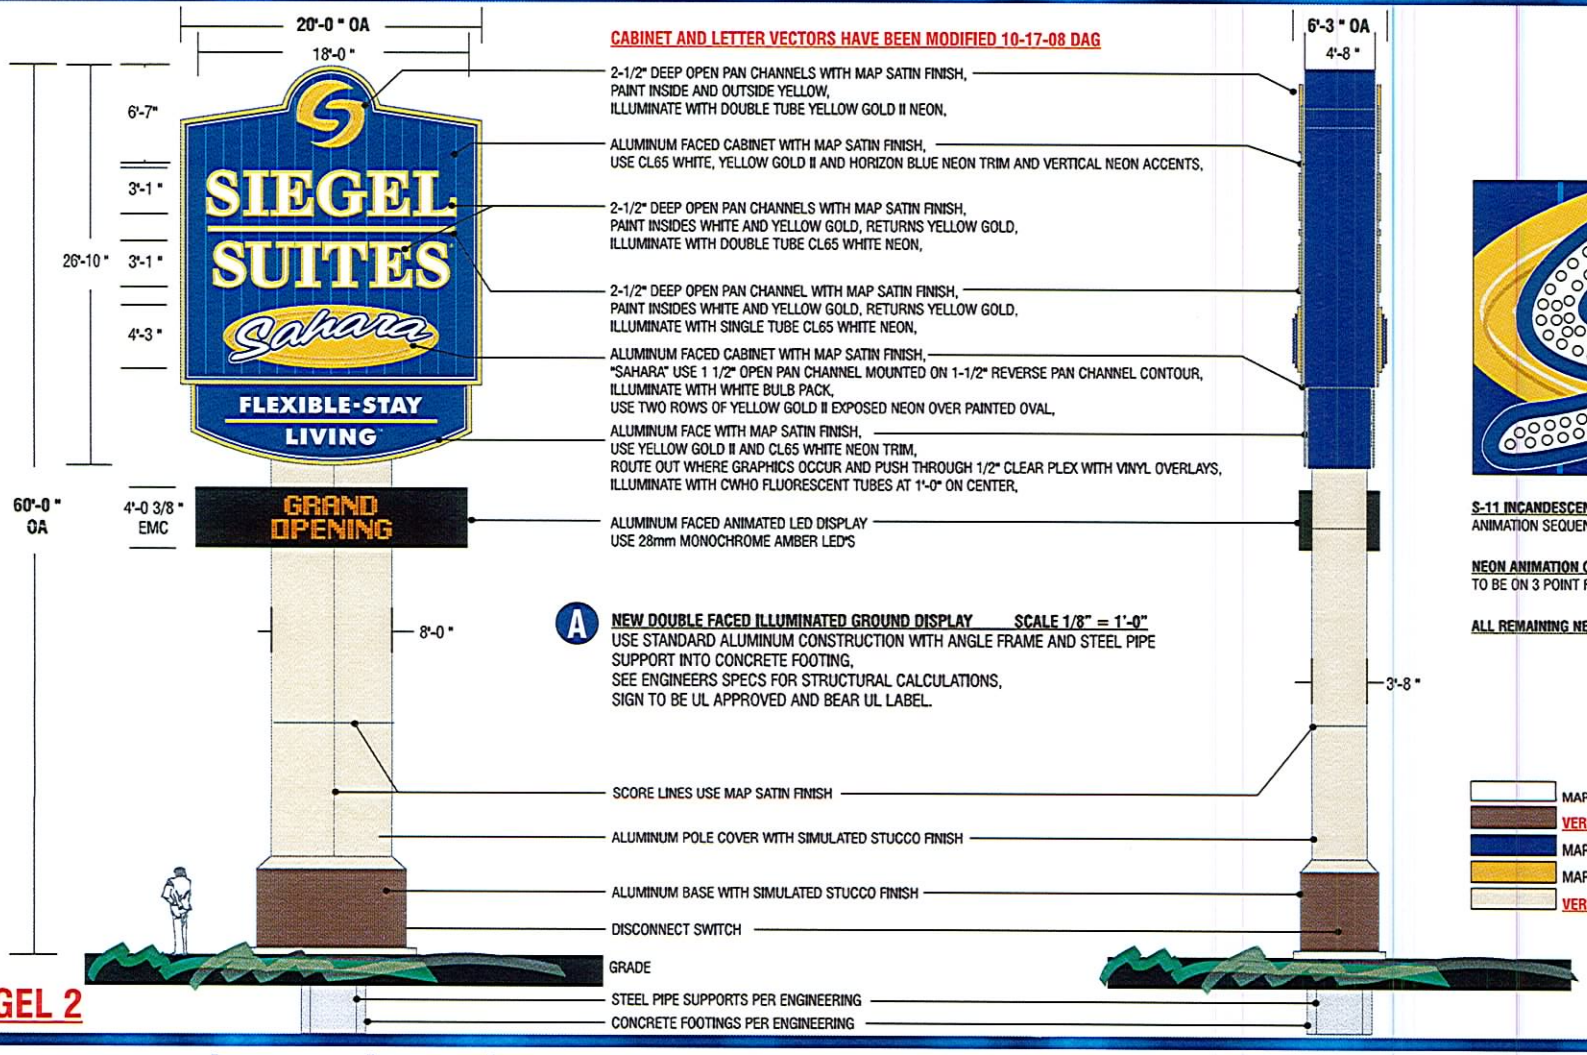

SIEGEL 2

JOB INFORMATION
SIEGEL SUITES
SAHARA
VERIFY ADDRESS
LAS VEGAS, NV

SALESPERSON MARK WHITEHOUSE
DESIGNER DAVID GREEN
SKETCH NO SIEGEL09

DATE 08-06-2008
VOLTAGE VERIFY

PRIMARY ELECTRICAL TO SIGN LOCATIONS IS TO BE PROVIDED BY OTHERS. 20 AMP DEDICATED CIRCUIT(S) WITH NO SHARED NEUTRALS AND A GROUND RETURNING TO THE PANEL IS REQUIRED FOR ALL INSTALLATIONS.

COLORS REPRESENTED IN THIS DRAWING ARE FOR PRESENTATION PURPOSES ONLY. THEY MAY NOT MATCH YOUR FINISHED PRODUCT PERFECTLY. COLOR CALL-OUTS ARE FOR A MATCH AS CLOSE AS POSSIBLE.

THIS ORIGINAL DESIGN IS THE SOLE PROPERTY OF ULTRASIGNS. IT CANNOT BE REPRODUCED, COPIED OR EXHIBITED IN WHOLE OR PART, WITHOUT FIRST OBTAINING WRITTEN CONSENT FROM ULTRASIGNS.

THIS SIGN IS INTENDED TO BE INSTALLED IN ACCORDANCE WITH THE REQUIREMENTS OF ARTICLE 600 OF THE NATIONAL ELECTRICAL CODE AND/OR OTHER APPLICABLE LOCAL CODES. THIS INCLUDES PROPER GROUNDING AND BONDING OF THE SIGN.

REVISION DATES
1. 08-06-2008 DAG
2. 08-22-2008 AT
3. 08-25-2008 AT
4. 10-06-2008 DAG
5. 10-17-2008 DAG
6. 11-05-2008 DAG
7.
8.
9.
10.

CLIENT APPROVAL

ultrasigns
ELECTRICAL ADVERTISING
TEL: 858-569-1400 FAX: 858-569-1453
9025 BALBOA AVENUE, STE 150
SAN DIEGO, CA 92123-1520

RECEIVED
NOV 10 2008

VAR-31854
12/18/08 PC
VAR-31680

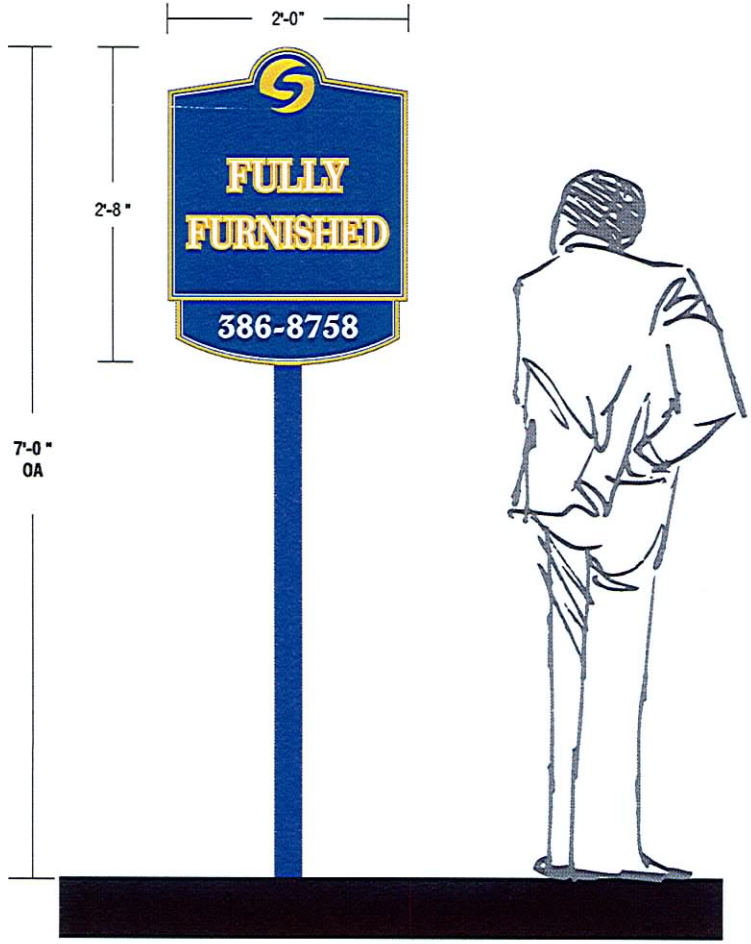

SIGN C DOUBLE FACED NON-ILLUMINATED POST MOUNTED DISPLAY
SCALE 1"=1'

SIEGEL 2

JOB INFORMATION
SIEGEL SUITES
SAHARA
VERIFY ADDRESS
LAS VEGAS, NV

SALESPERSON
MARK WHITEHOUSE
DESIGNER
DAVID GREEN
SKETCH NO
SIEGEL09

DATE
08-06-2008
VOLTAGE
VERIFY

PRIMARY ELECTRICAL TO SIGN LOCATIONS IS TO BE PROVIDED BY OTHERS. 20 AMP DEDICATED CIRCUIT(S) WITH NO SHARED NEUTRALS AND A GROUND RETURNING TO THE PANEL IS REQUIRED FOR ALL INSTALLATIONS.

COLORS REPRESENTED IN THIS DRAWING ARE FOR PRESENTATION PURPOSES ONLY. THEY MAY NOT MATCH YOUR FINISHED PRODUCT PERFECTLY. COLOR CALL-OUTS ARE FOR A MATCH AS CLOSE AS POSSIBLE.

THIS ORIGINAL DESIGN IS THE SOLE PROPERTY OF ULTRASIGNS. IT CANNOT BE REPRODUCED, COPIED OR EXHIBITED IN WHOLE OR PART, WITHOUT FIRST OBTAINING WRITTEN CONSENT FROM ULTRASIGNS.

THIS SIGN IS INTENDED TO BE INSTALLED IN ACCORDANCE WITH THE REQUIREMENTS OF ARTICLE 600 OF THE NATIONAL ELECTRICAL CODE AND/OR OTHER APPLICABLE LOCAL CODES. THIS INCLUDES PROPER GROUNDING AND BONDING OF THE SIGN.

REVISION DATES
1 08-06-2008 DAG
2 08-22-2008 AT
3 08-25-2008 AT
4 10-06-2008 DAG
5 10-17-2008 DAG
6 11-05-2008 DAG
7
8
9
10

CLIENT APPROVAL

ultrasigns
ELECTRICAL ADVERTISING
TEL: 858-569-1400 FAX: 858-569-1453
9025 BALBOA AVENUE, STE 150
SAN DIEGO, CA 92123-1520

VAR-31854
12/18/08 PC
VAR-31680

RECEIVED
NOV 10 2008

SIGN TYPE	#	ILLUMINATED	STYLE	SQ. FT.
A	1	YES / ANIMATED	FREESTANDING	535
C	4	NO	FREESTANDING	6

SIGN ANALYSIS TABLE

SIEGEL 2

JOB INFORMATION
SIEGEL SUITES
SAHARA
VERIFY ADDRESS
LAS VEGAS, NV

SALESPERSON
MARK WHITEHOUSE
DESIGNER
DAVID GREEN
SKETCH NO
SIEGEL09

DATE
08-06-2008
VOLTAGE
VERIFY

PRIMARY ELECTRICAL TO SIGN LOCATIONS IS TO BE PROVIDED BY OTHERS. 20 AMP DEDICATED CIRCUIT(S) WITH NO SHARED NEUTRALS AND A GROUND RETURNING TO THE PANEL IS REQUIRED FOR ALL INSTALLATIONS.

COLORS REPRESENTED IN THIS DRAWING ARE FOR PRESENTATION PURPOSES ONLY. THEY MAY NOT MATCH YOUR FINISHED PRODUCT PERFECTLY. COLOR CALL-OUTS ARE FOR A MATCH AS CLOSE AS POSSIBLE.

THIS ORIGINAL DESIGN IS THE SOLE PROPERTY OF ULTRASIGNS. IT CANNOT BE REPRODUCED, COPIED OR EXHIBITED IN WHOLE OR PART, WITHOUT FIRST OBTAINING WRITTEN CONSENT FROM ULTRASIGNS.

THIS SIGN IS INTENDED TO BE INSTALLED IN ACCORDANCE WITH THE REQUIREMENTS OF ARTICLE 600 OF THE NATIONAL ELECTRICAL CODE AND/OR OTHER APPLICABLE LOCAL CODES. THIS INCLUDES PROPER GROUNDING AND BONDING OF THE SIGN.

REVISION DATES
1 08-06-2008 DAG
2 08-22-2008 AT
3 08-25-2008 AT
4 10-06-2008 DAG
5 10-17-2008 DAG
6 11-05-2008 DAG
7
8
9
10

CLIENT APPROVAL

ultrasigns
ELECTRICAL ADVERTISING
TEL: 858-569-1400 FAX: 858-569-1453
9025 BALBOA AVENUE, STE 150
SAN DIEGO, CA 92123-1520

RECEIVED
NOV 10 2008

VAR-31854
12/18/08 PC
VAR-31680