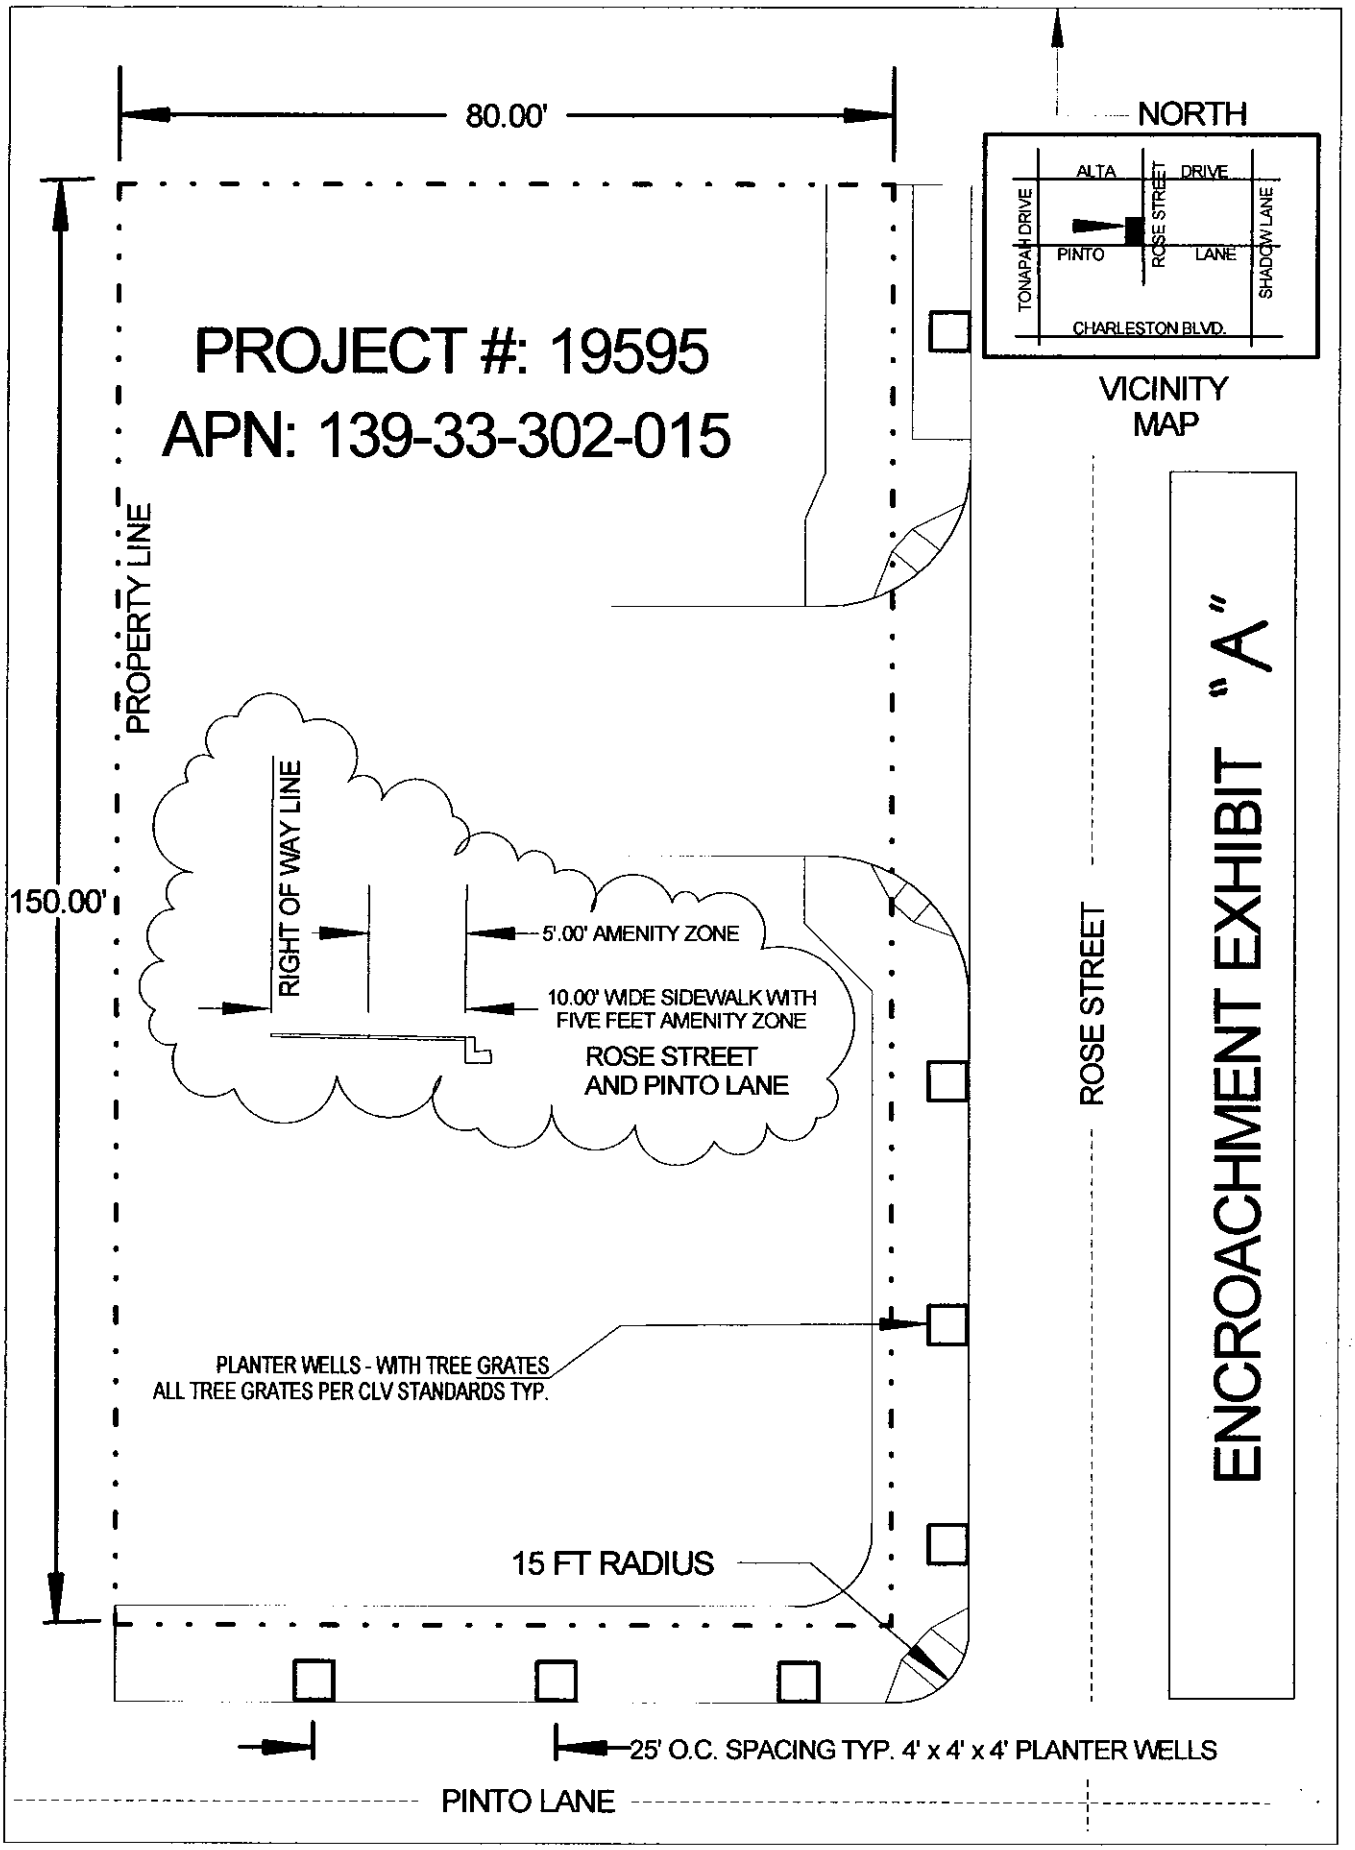
80.00'
NORTH
ALTA
DRIVE
TONAPAH DRIVE
ROSE STREET
PINTO
LANE
SHADOW LANE
CHARLESTON BLVD.
VICINITY MAP
PROJECT #: 19595
APN: 139-33-302-015
PROPERTY LINE
150.00'
RIGHT OF WAY LINE
5'.00' AMENITY ZONE
10.00' WIDE SIDEWALK WITH FIVE FEET AMENITY ZONE
ROSE STREET AND PINTO LANE
ROSE STREET
ENCROACHMENT EXHIBIT "A"
PLANTER WELLS - WITH TREE GRATES
ALL TREE GRATES PER CLV STANDARDS TYP.
15 FT RADIUS
25' O.C. SPACING TYP. 4' x 4' x 4' PLANTER WELLS
PINTO LANE