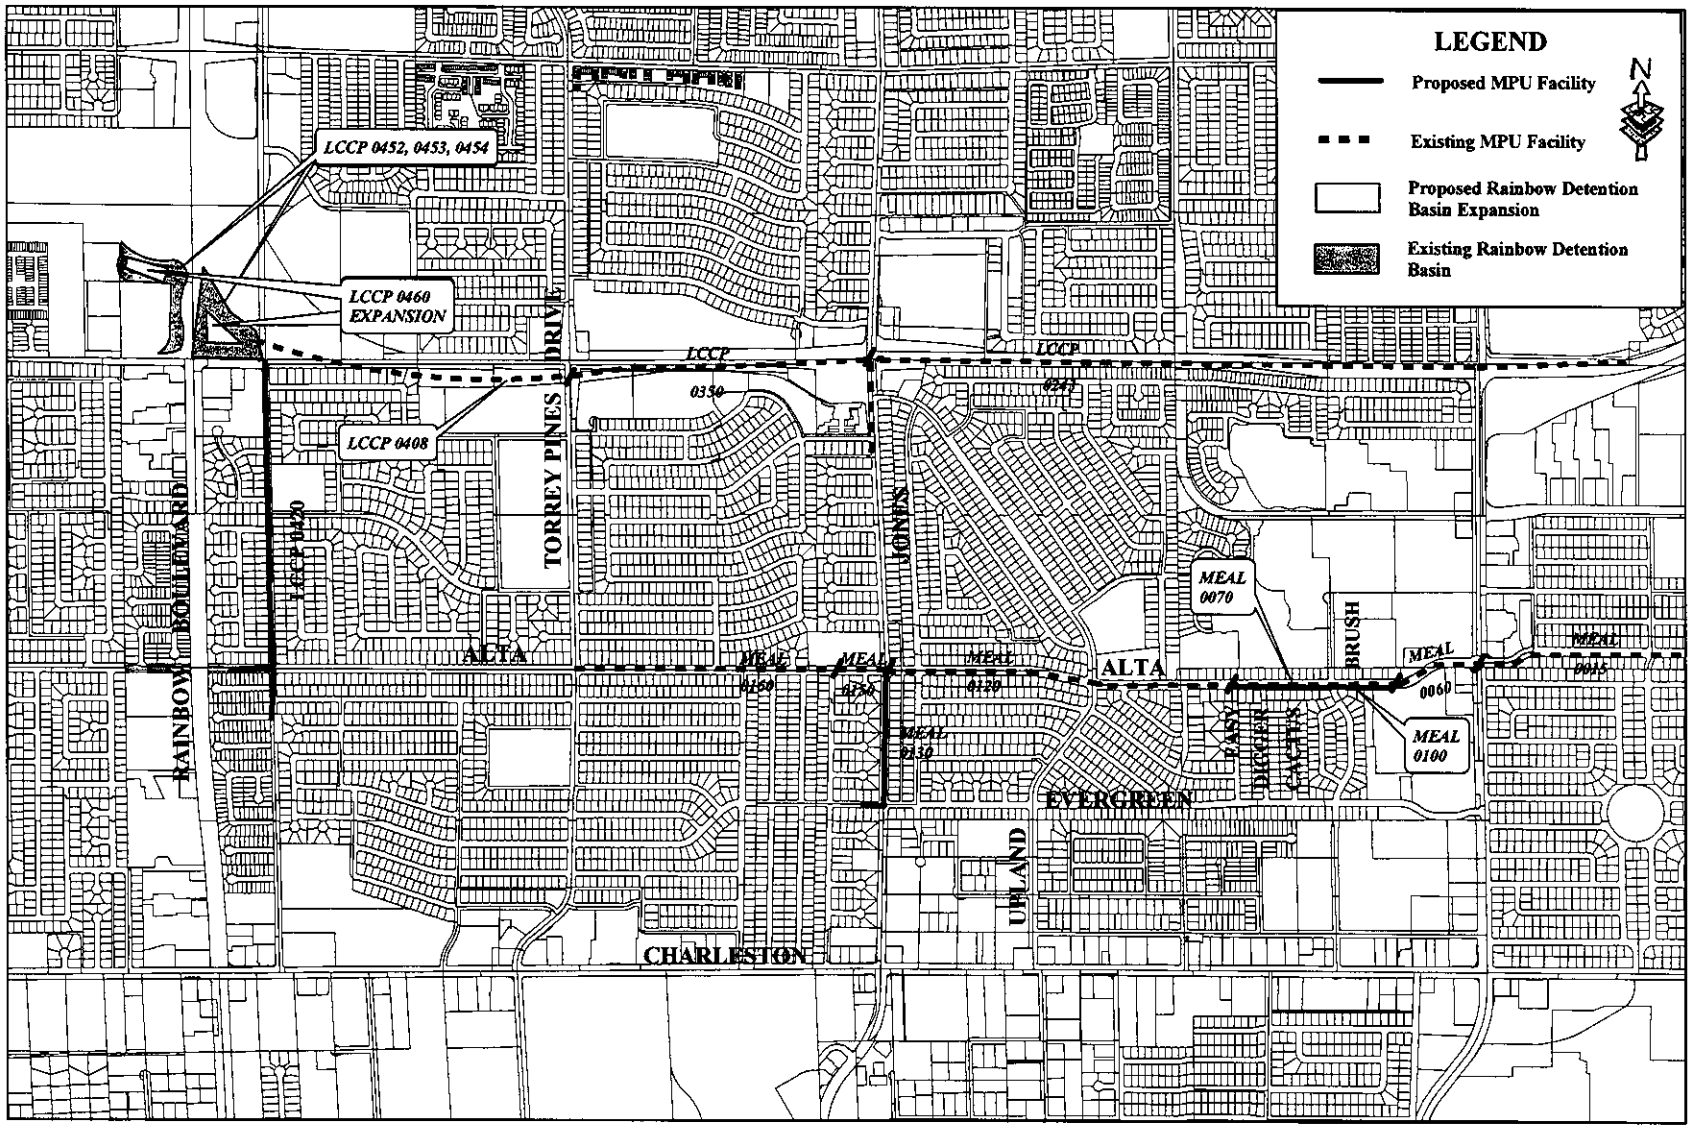

Figure 2: Detailed Facilities Map

F:\\Depot\Engineering Planning\Division\Integrated Plan\Rainbow Det Basin\Rainbow Detention Basin C 10-20-06