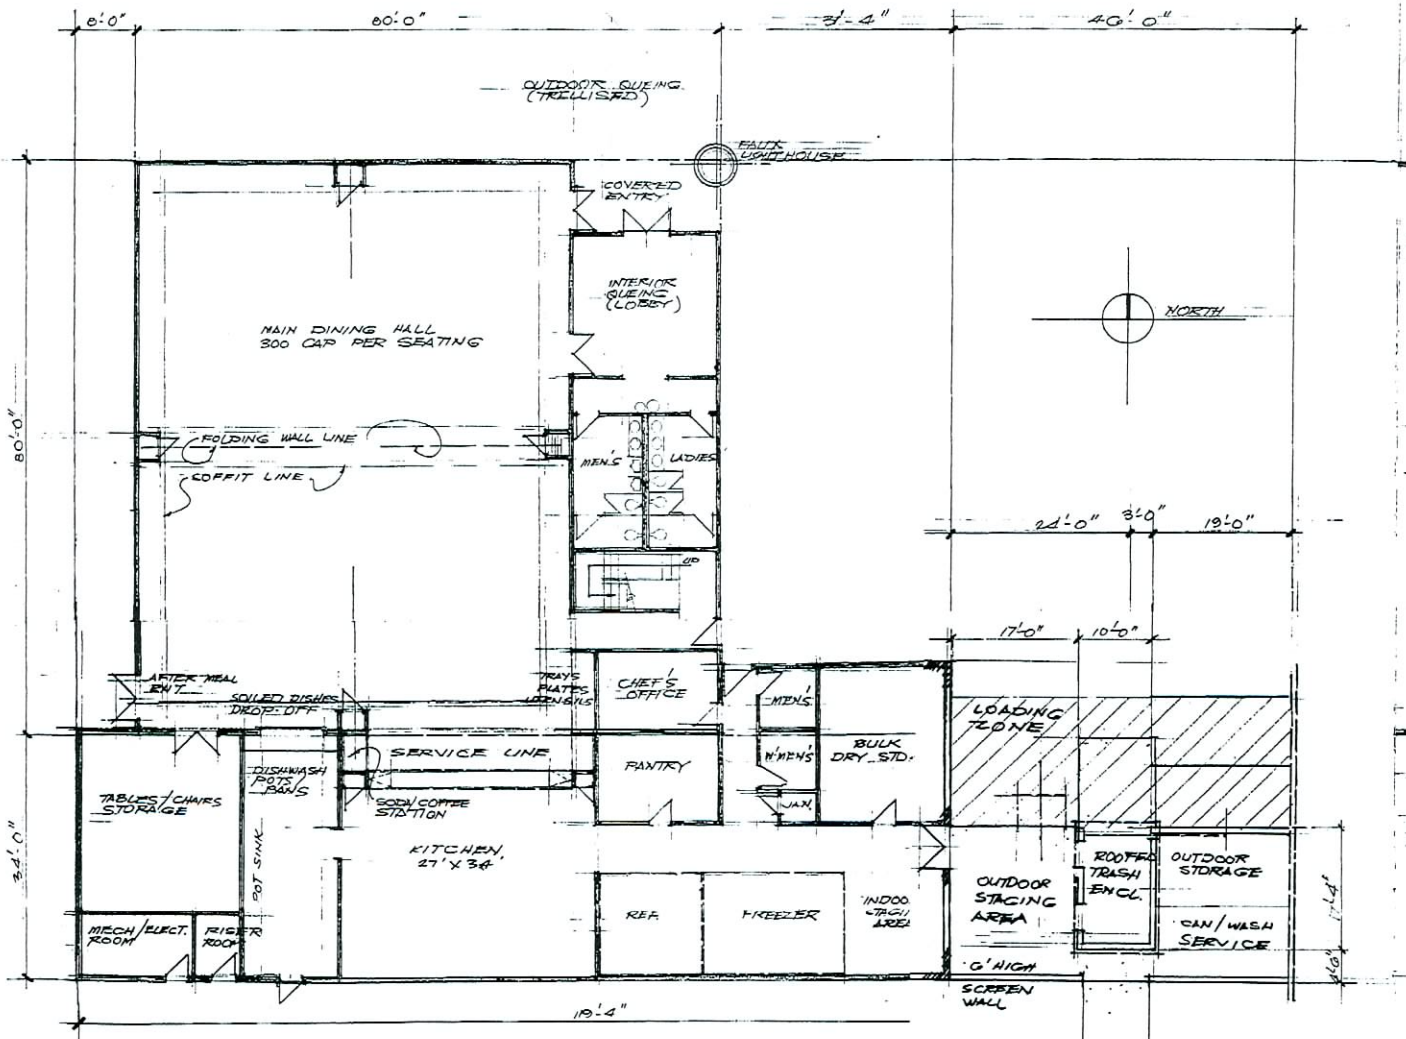

MAIN FLOOR
SCALE: 1/8" = 1'-0"

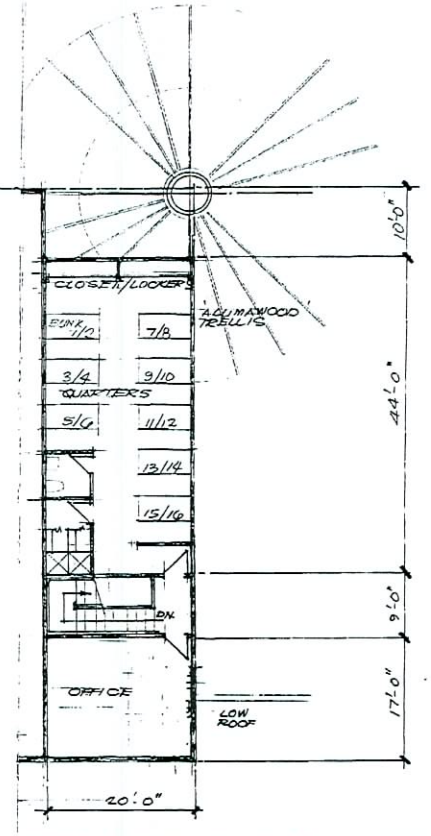

SECOND FLOOR
SCALE: 1/8" = 1'-0"

HUBERTO V. DeLUNA
REGISTERED
No. 2672
ARCHITECT
STATE OF NEVADA

PROJECT
LAS VEGAS RESCUE MISSION
BONANZA CAMPUS
LAS VEGAS, NEVADA

SHEET CONTENTS
DINING HALL FACILITY
FLOOR PLANS

Sheet A1
SHEET ___ OF ___ OF ___

rev	date	description

"Normally and Dynamically in Architecture"

DeLUNA, Inc.

2675 South Jones Boulevard Suite 104 Las Vegas NEVADA 89146 tel (702) 255-6242 fax (702) 255-7241 e-mail DeLunaInc@aol.com

SDR-19679
04-18-07 CC

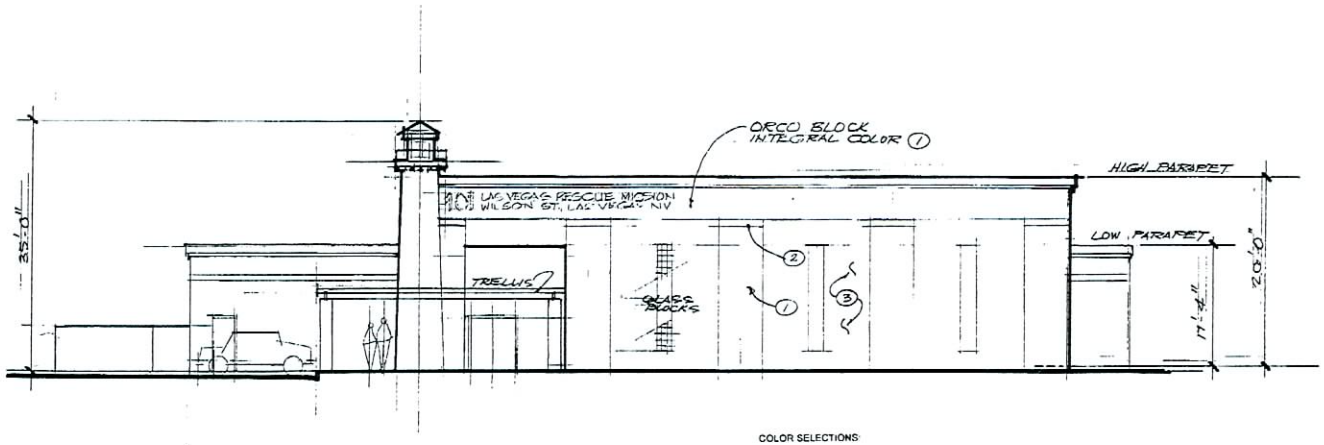

WILSON STREET ELEVATION

SCALE: 1/8" = 1'-0"

COLOR SELECTIONS:

COLOR 1.	VALLEY RED
COLOR 2	WHEAT
COLOR 3	BUFF

NOTE:
ALL BLOCK FINISH TO BE SPLIT FACE ONE SIDE

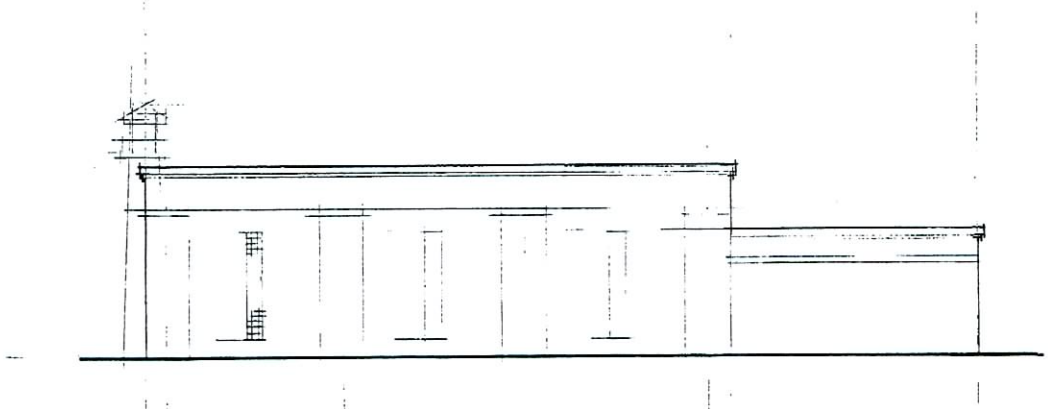

'F' STREET ELEVATION

SCALE: 1/8" = 1'-0"

HUBERTO V. DeLUNA
No. 2672
ARCHITECT
STATE OF NEVADA

PROJECT
LAS VEGAS RESCUE MISSION
BONANZA CAMPUS
LAS VEGAS, NEVADA

SHEET CONTENTS:
DINING HALL FACILITY
EXTERIOR ELEVATIONS

Sheet A2

SHEET ___ OF ___ OF ___

rev.	date	description

"Harmony and dynamism in architecture"

DeLUNA, Inc.

Member: American Institute of Architects, AIA

2672 South Jones Boulevard, Suite 104 Las Vegas, NEVADA 89146 tel (702) 255-4242 fax (702) 255-7147 e-mail: DeLunaInc@aol.com

SDR-19679
04-18-07 CC