EXHIBIT TO ACCOMPANY LEGAL DESCRIPTION

LINE TABLE

LINE	BEARING	DISTANCE
L1	N88°55'50"W	6.00'

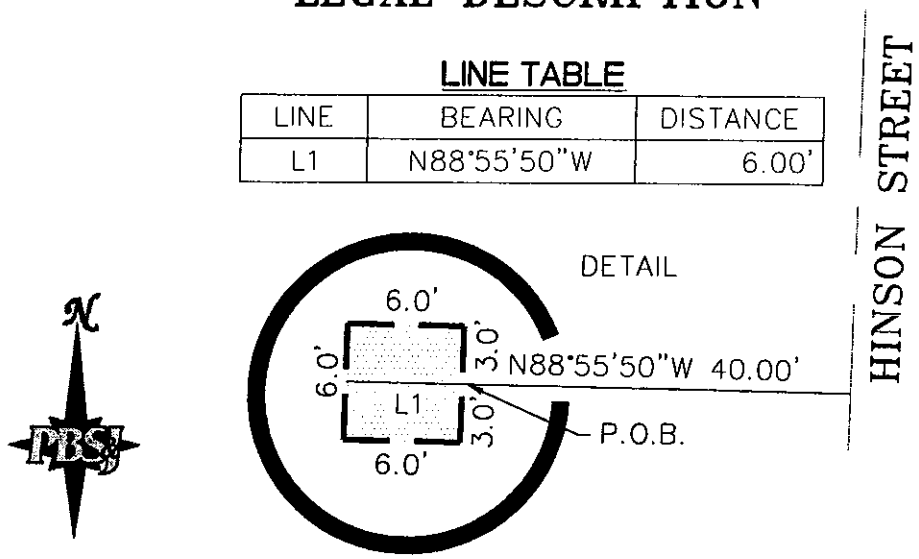

CURVE TABLE

CURVE	RADIUS	DELTA	LENGTH	TANGENT
C1	120.00'	90°00'31"	188.51'	120.02'

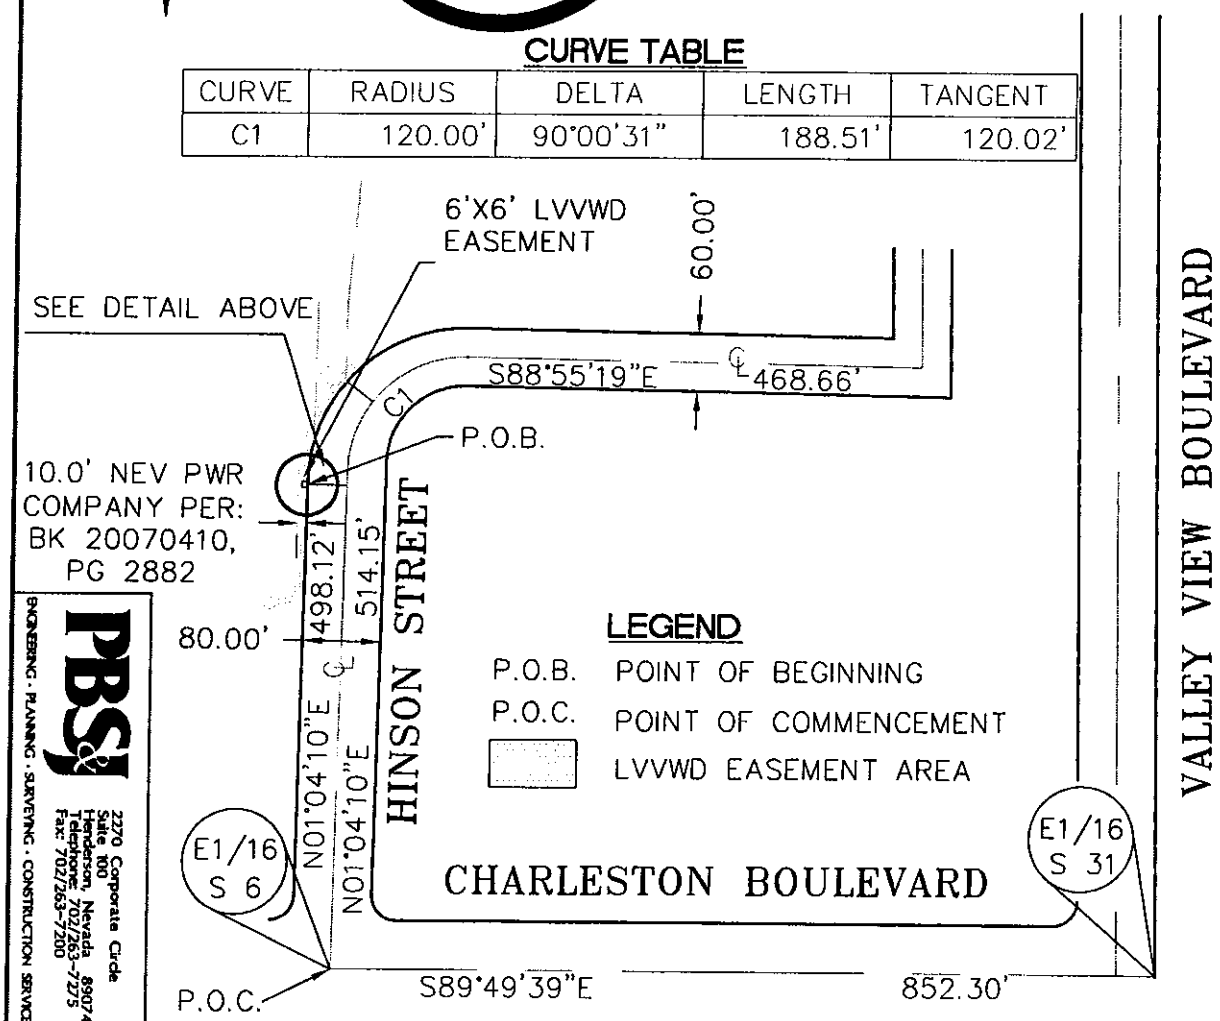

PBS&J
ENGINEERING · PLANNING · SURVEYING · CONSTRUCTION SERVICES
2270 Corporate Circle
Suite 100
Henderson, Nevada 89074
Telephone: 702/263-7275
Fax: 702/263-7200

APN	LAS VEGAS VALLEY WATER DISTRICT EASEMENT	JOB NO. 511566	DRAWN TLH	DATE 11-24-08
139-31-801-016		SHEET NO. 1 of 1	CHECKED MG	SCALE 1"=200'