NOTES

This map is for assessment use only and does NOT represent a survey.

No liability is assumed for the accuracy of the data delinlated herein. Information on roads and other non-assessed parcels may be obtained from the Road Document Listing in the Assessor's Office.

This map is compiled from official records, including surveys and deeds, but only contains the information required for assessment. See the recorded documents for more detailed legal information.

USE THIS SCALE(FEET) WHEN MAP REDUCED FROM 11X17 ORIGINAL

0 50 100 200 400 600 800

AVERAGE QA VALUE 35

ASSESSOR'S PARCELS - CLARK CO., NV.

M. W. Schofield, Assessor

MAP LEGEND

- PARCEL BOUNDARY
- SUBD BOUNDARY
- ROAD EASEMENT
- PM/LD BOUNDARY
- NON-PARCEL LOT LINE
- MATCH LINE / LEADER LINE
- 001 ROAD ID NUMBER

001 1.00 PARCEL NUMBER ACREAGE

202 PARCEL SUB/SEQ NUMBER

PB 25-45 PLAT RECORDING NUMBER

5 BLOCK NUMBER

5 LOT NUMBER

GL5 GOV. LOT NUMBER

BOOK T20S R60E

	R59E	R60E	R61E
T19S	126	125	124
T20S	137	138	139
T21S	164	163	162

Scale:1"=200'

SEC 15

6	5	4	3	2	1
7	8	9	10	11	12
18	17	16	15	14	13
19	20	21	22	23	24
30	29	28	27	26	25
31	32	33	34	35	36

Rev:05/29/09

MAP N 2 SW 4

8	4	8	4
5	1	5	1
6	2	6	2
7	3	7	3
8	4	8	4
5	1	5	1

138-15-3

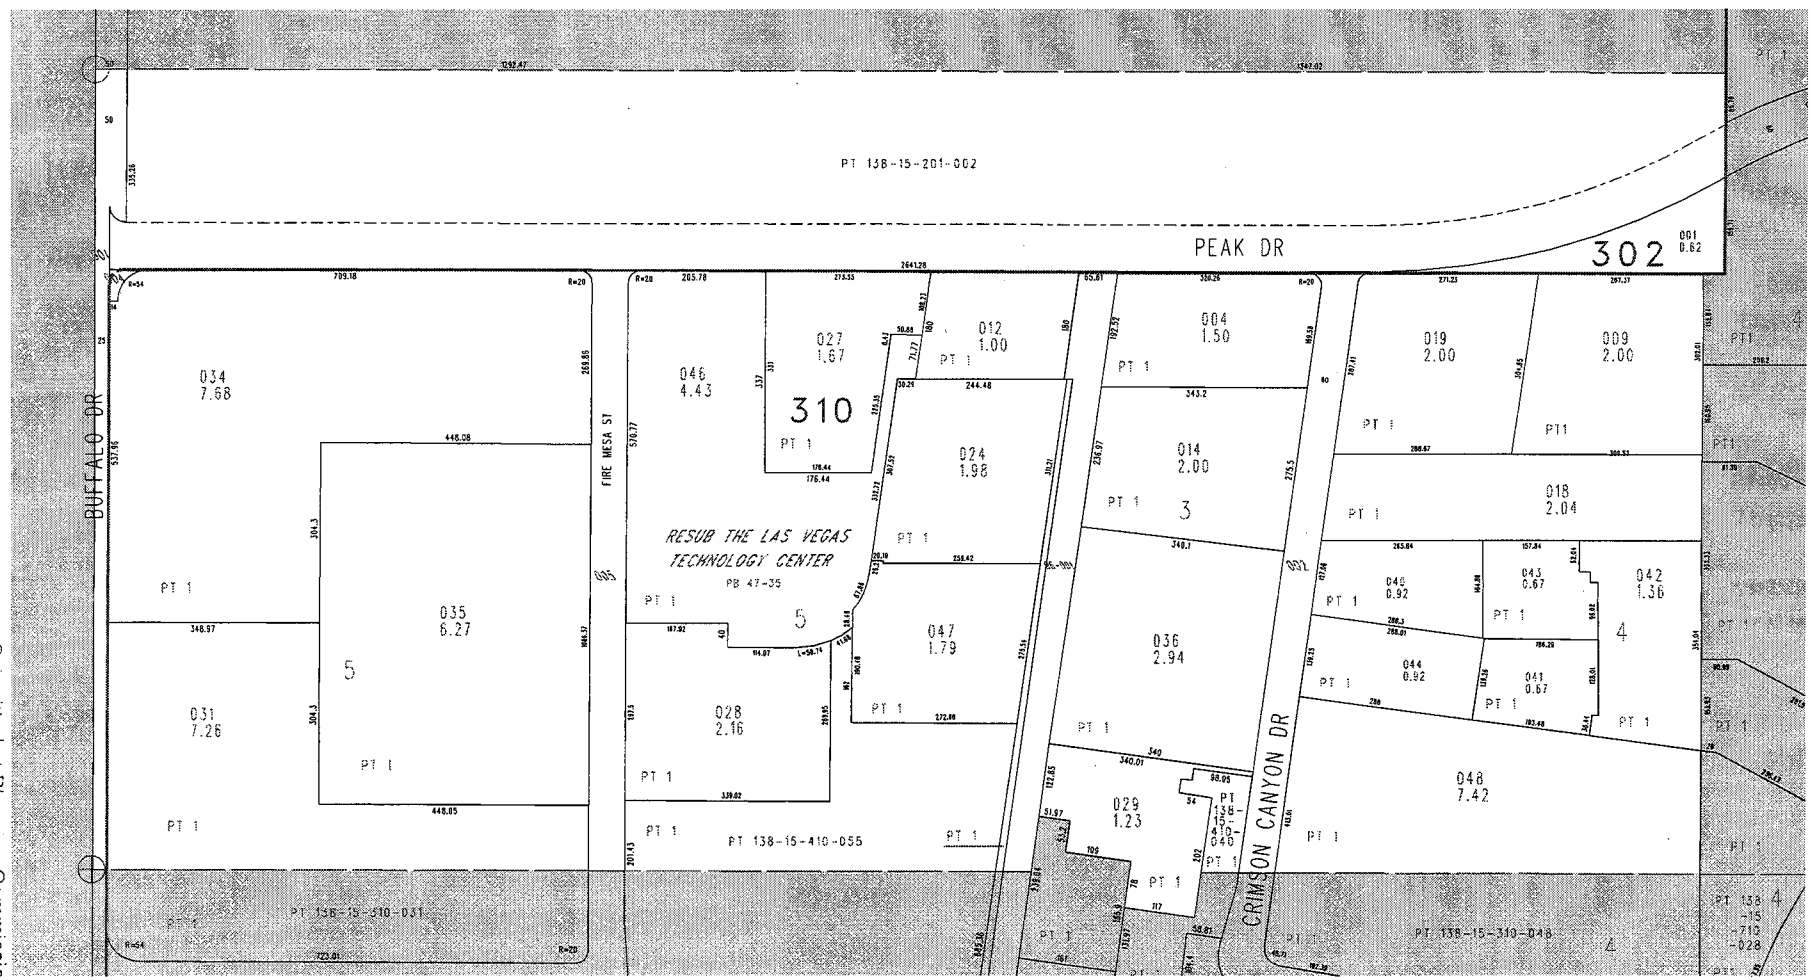

TAX DIST 200

Submitted at Planning Commission

Date 7/9/2009 Item 34

7/9/09