ENCROACHMENT EXHIBIT

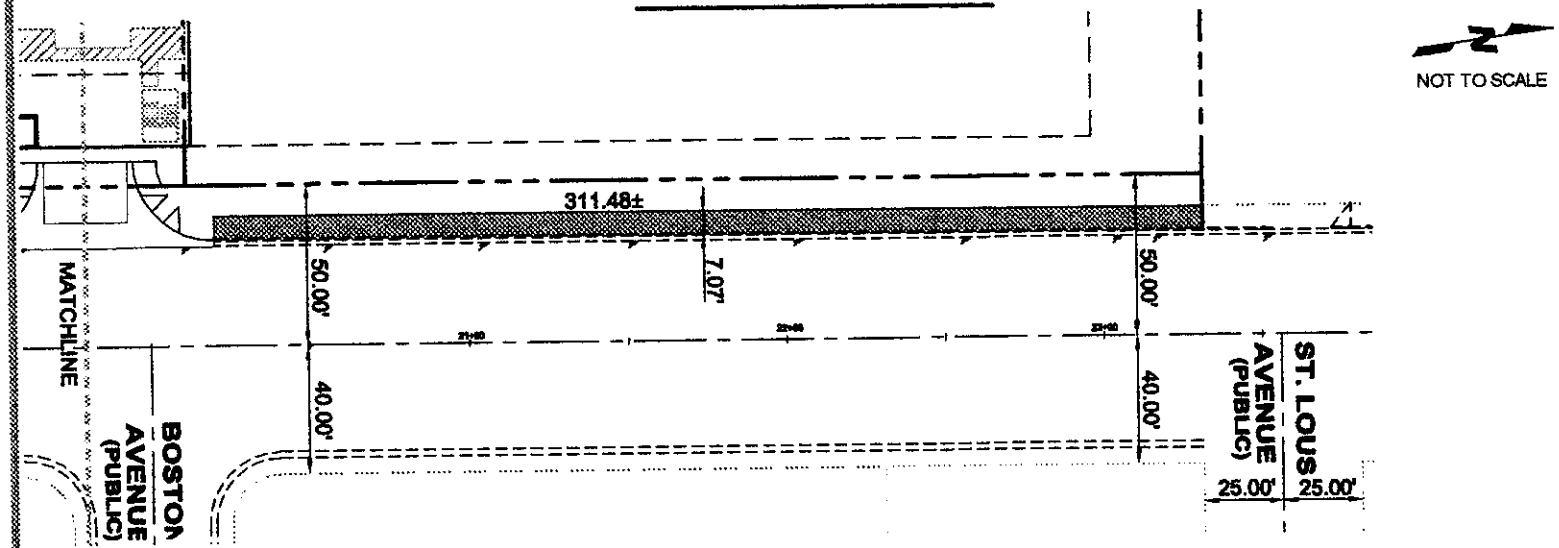

BELL TRANSPORTATION PARKING STURCTURE
INDUSTRIAL ROAD

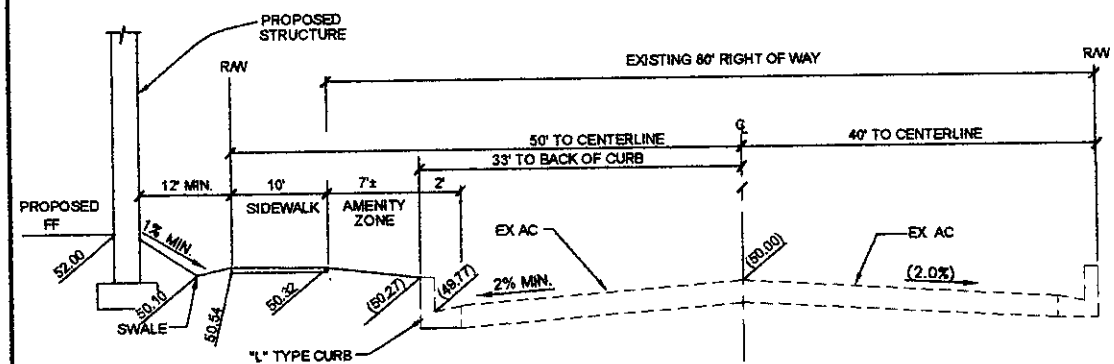

LEGEND

- PROPERTY LINE/ R/W
- CENTER LINE
- AREA OF ENCROACHMENT (LANDSCAPE)

EXHIBIT "B"

80' TYPICAL STREET SECTION
INDUSTRIAL ROAD

N.T.S.

SHEET 2 OF 2