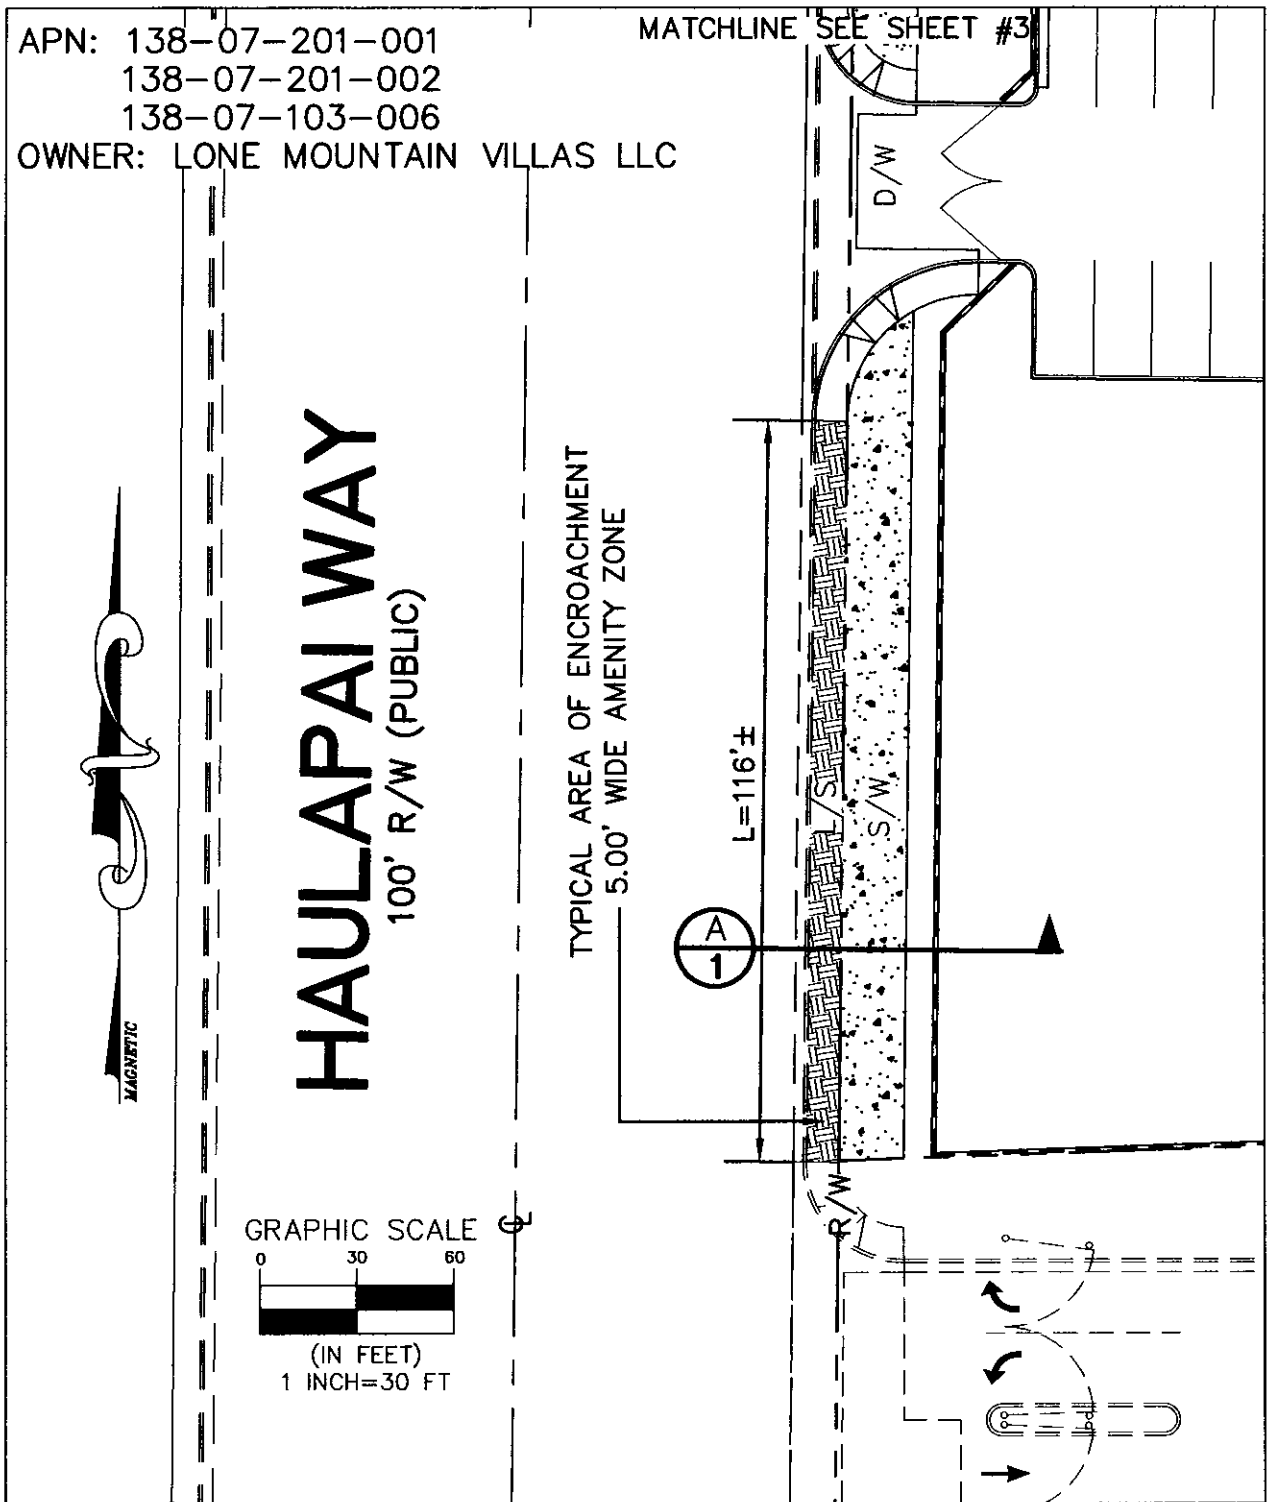

DRAWN BY: JGR | CHECKED BY: DAD
DATE: 03/30/07

DWYER ENGINEERING INC.
CIVIL ENGINEERS
LAND SURVEYORS
WATER RIGHTS
LAND USE PLANNING
7330 SMOKE RANCH RD., SUITE B
LAS VEGAS, NEVADA 89128
(702) 254-2200
fax: (702) 254-2236

LONE MTN. VILLAS
ENCROACHMENT EXHIBIT
"B"

SHEET 2 OF 7