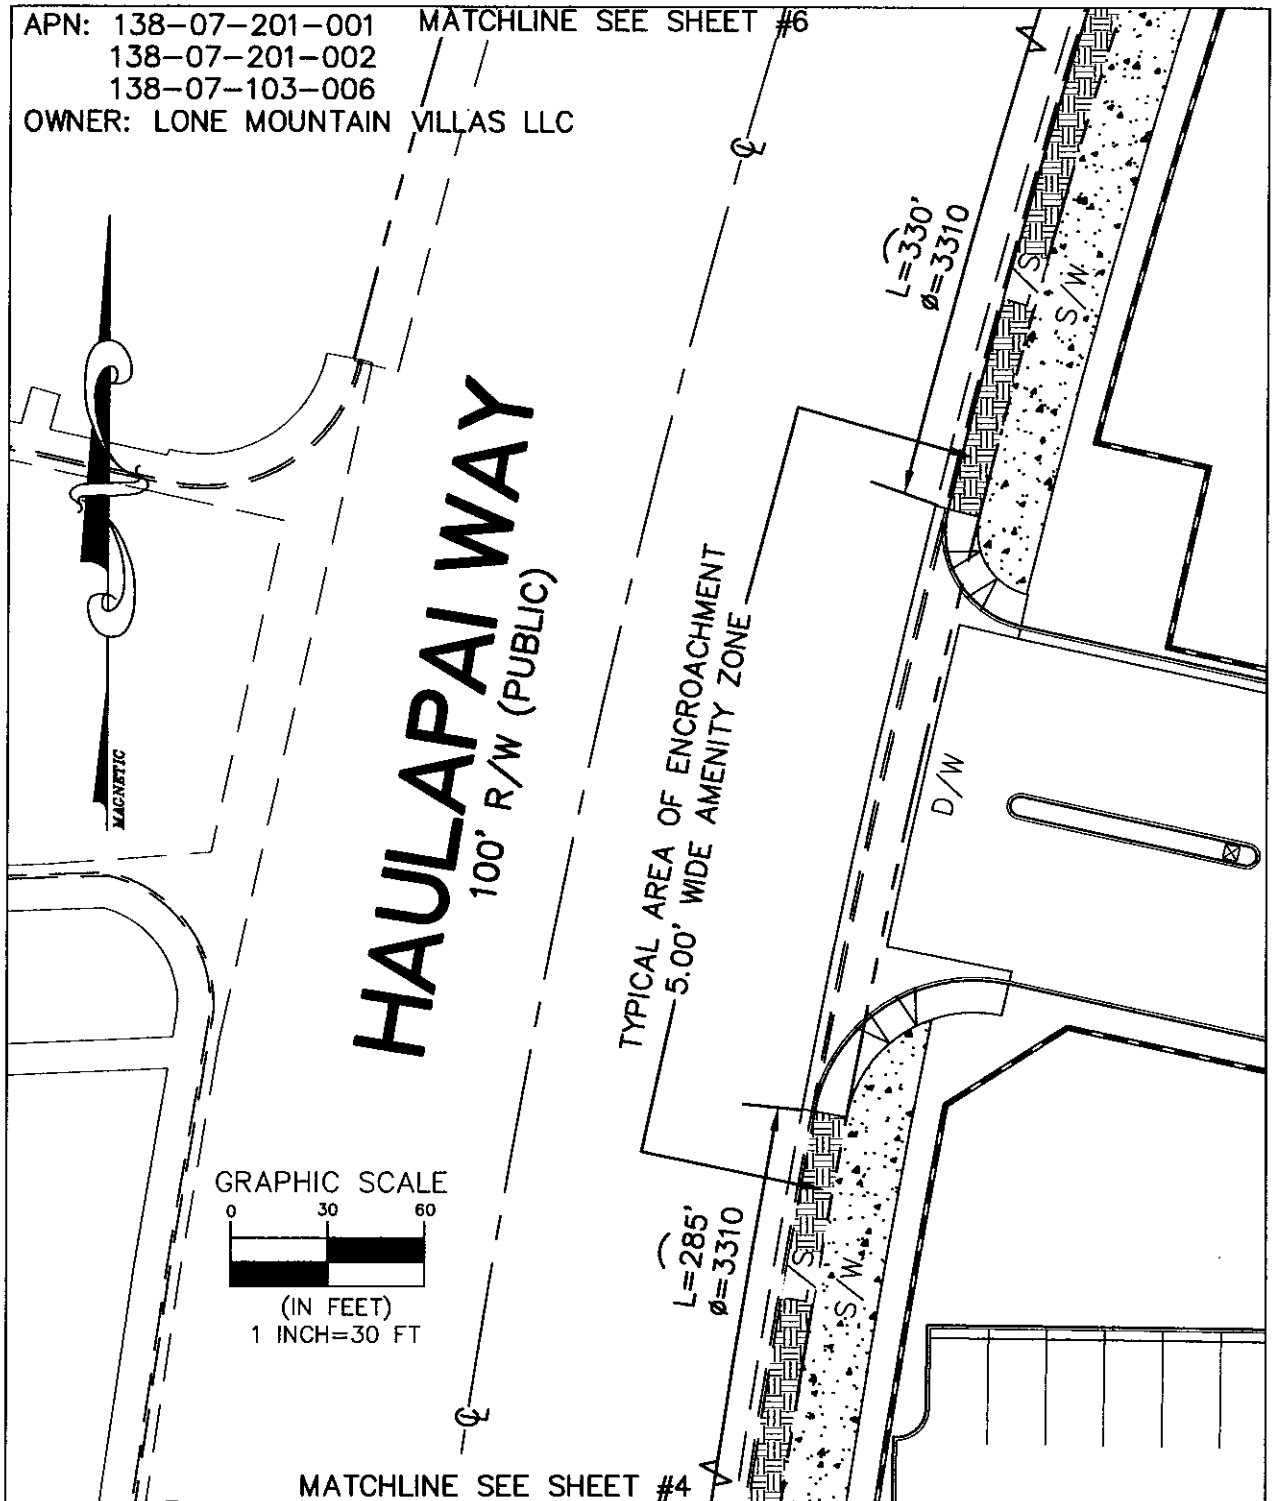

DRAWN BY: JGR | CHECKED BY: DAD

DATE: 03/30/07

DWYER ENGINEERING INC.

CIVIL ENGINEERS
LAND SURVEYORS

WATER RIGHTS
LAND USE PLANNING

7330 SMOKE RANCH RD., SUITE B
LAS VEGAS, NEVADA 89128

(702) 254-2200
fax: (702) 254-2236

LONE MTN. VILLAS
ENCROACHMENT EXHIBIT

SHEET 5 OF 7

"E"