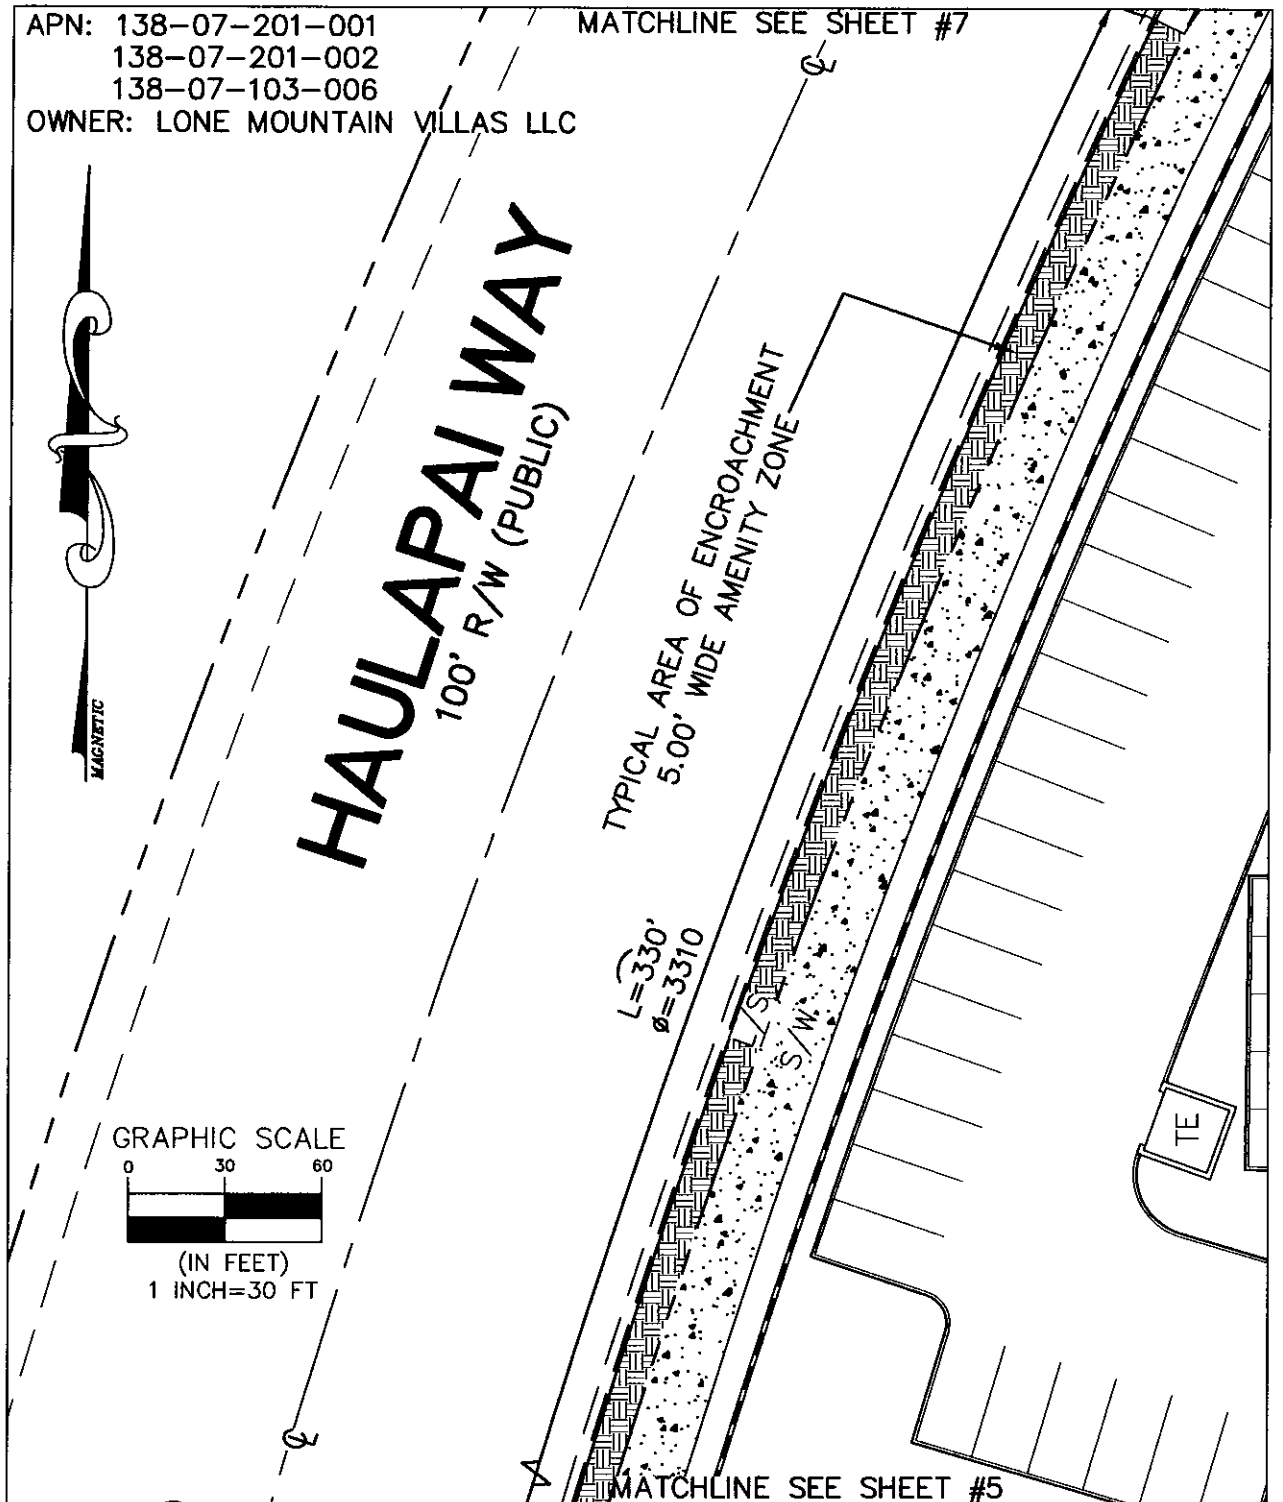

DWYER ENGINEERING INC.
CIVIL ENGINEERS
LAND SURVEYORS
WATER RIGHTS
LAND USE PLANNING
7330 SMOKE RANCH RD., SUITE B
LAS VEGAS, NEVADA 89128
(702) 254-2200
fax: (702) 254-2236

DRAWN BY: JGR CHECKED BY: DAD
DATE: 03/30/07

LONE MTN. VILLAS ENCROACHMENT EXHIBIT "F"

SHEET 6 OF 7