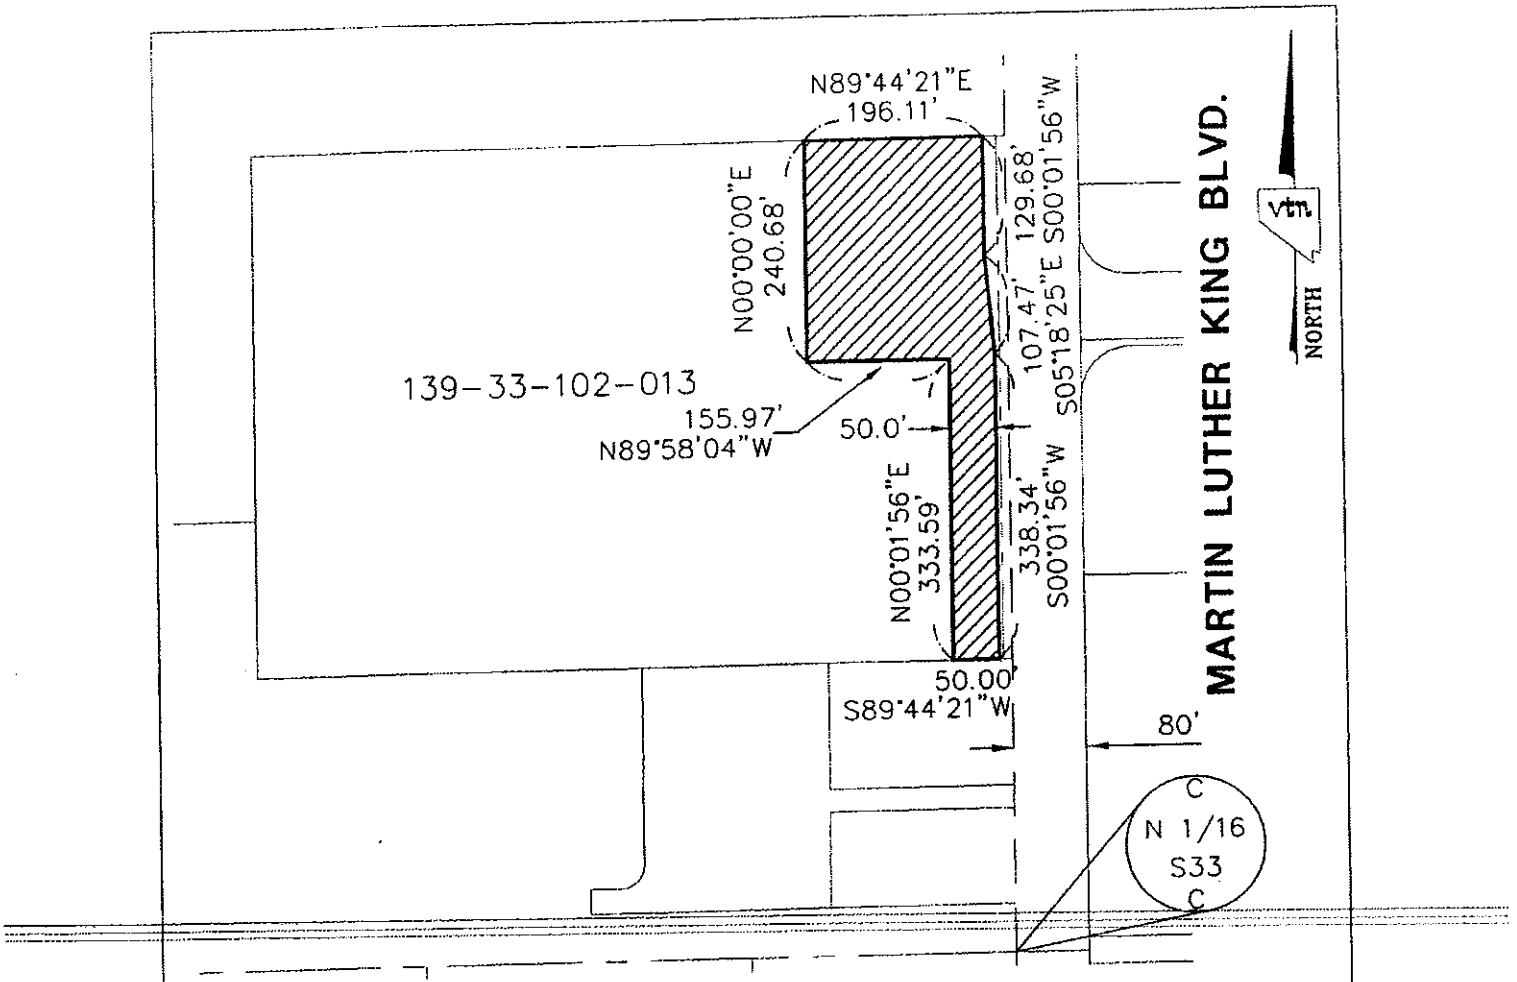

AREA OF AUTHORIZATION
TO ENTER PROPERTY (A.E.P.)

EXHIBIT "A"

OWNER COSTCO WHOLESALE CORPORATION
PARCEL NO. 139-33-102-013
SECTION, TOWNSHIP, RANGE SECTION 33, T. 20 S., R. 61 E., M.D.M.
TOTAL AREA OF PARCEL 473,020 S.F. (10.859 ACRES)
AREA OF A.E.P. 64,538 S.F. (1.482 ACRES)
REFERENCE: 860522:00394

G:/6224/6224LEGAL-OPT4.DWG(33-102-013AEP)

vtn nevada 2727 S. RAINBOW BOULEVARD LAS VEGAS, NEVADA 89146-5148	PROJECT: APN 139-33-102-013 A.E.P. EXHIBIT MARTIN LUTHER KING BLVD.	SCALE HORZ. 1"=200' VERT.
		W.O. NO. 6224
		DRAWN BY: JCF
	FOR: CITY OF LAS VEGAS DEPARTMENT OF PUBLIC WORKS	DATE: REV: 02/12/06
		SHEET 1 OF 1

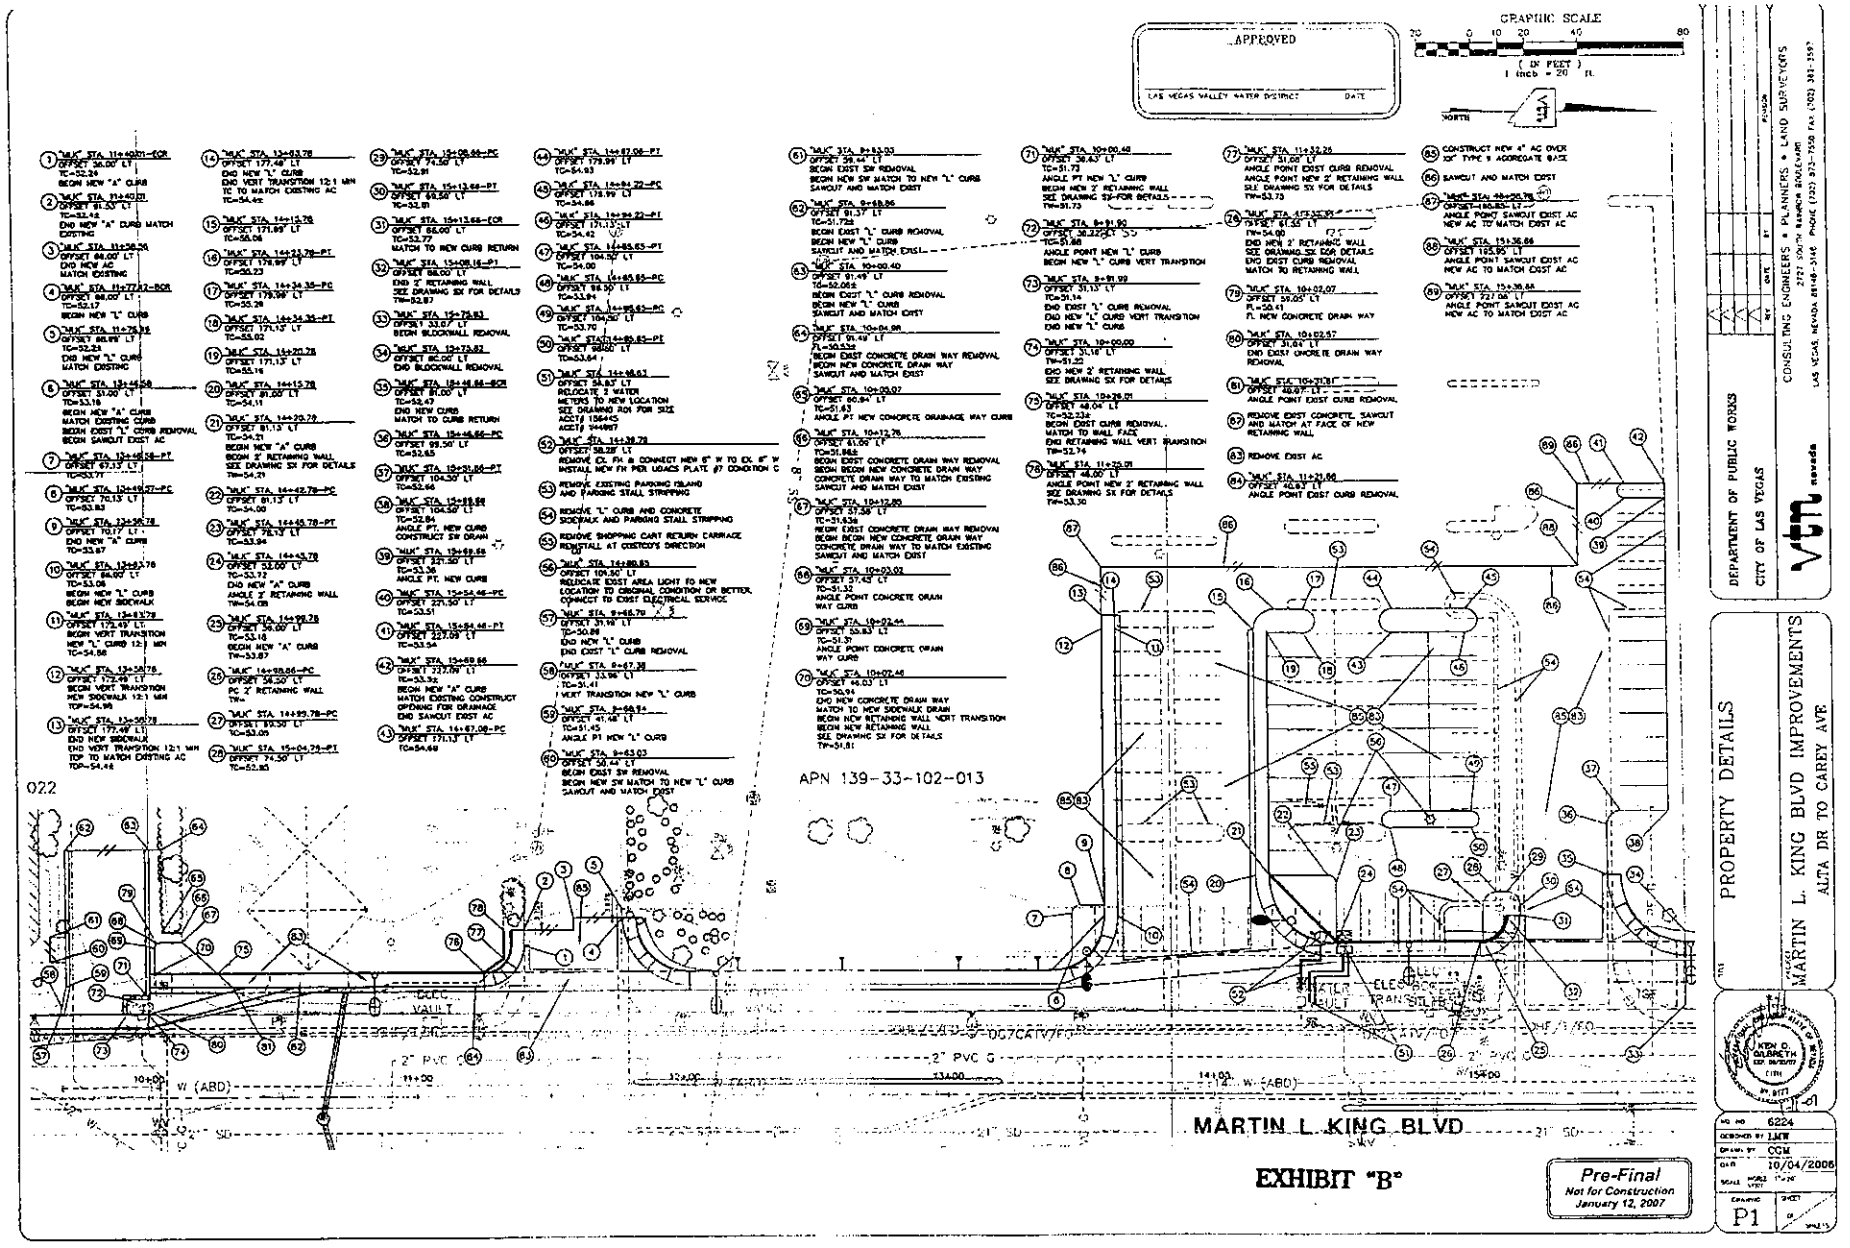
APPROVED
LAS VEGAS VALLEY WATER DISTRICT
DATE
GRAPHIC SCALE
(IN FEET)
1 inch = 20 ft.
NORTH
APN 139-33-102-013
022
MARTIN L. KING BLVD
DEPARTMENT OF PUBLIC WORKS
CITY OF LAS VEGAS
vtn nevada
CONSULTING ENGINEERS • PLANNERS • LAND SURVEYORS
PROPERTY DETAILS
MARTIN L. KING BLVD IMPROVEMENTS
ALTA DR TO CAREY AVE
KEN D. GILBRETH
NO. 6224
DESIGNED BY LMW
DRAWN BY CGM
DATE 10/04/2006
P1
Pre-Final
Not for Construction
January 12, 2007

EXHIBIT "B"