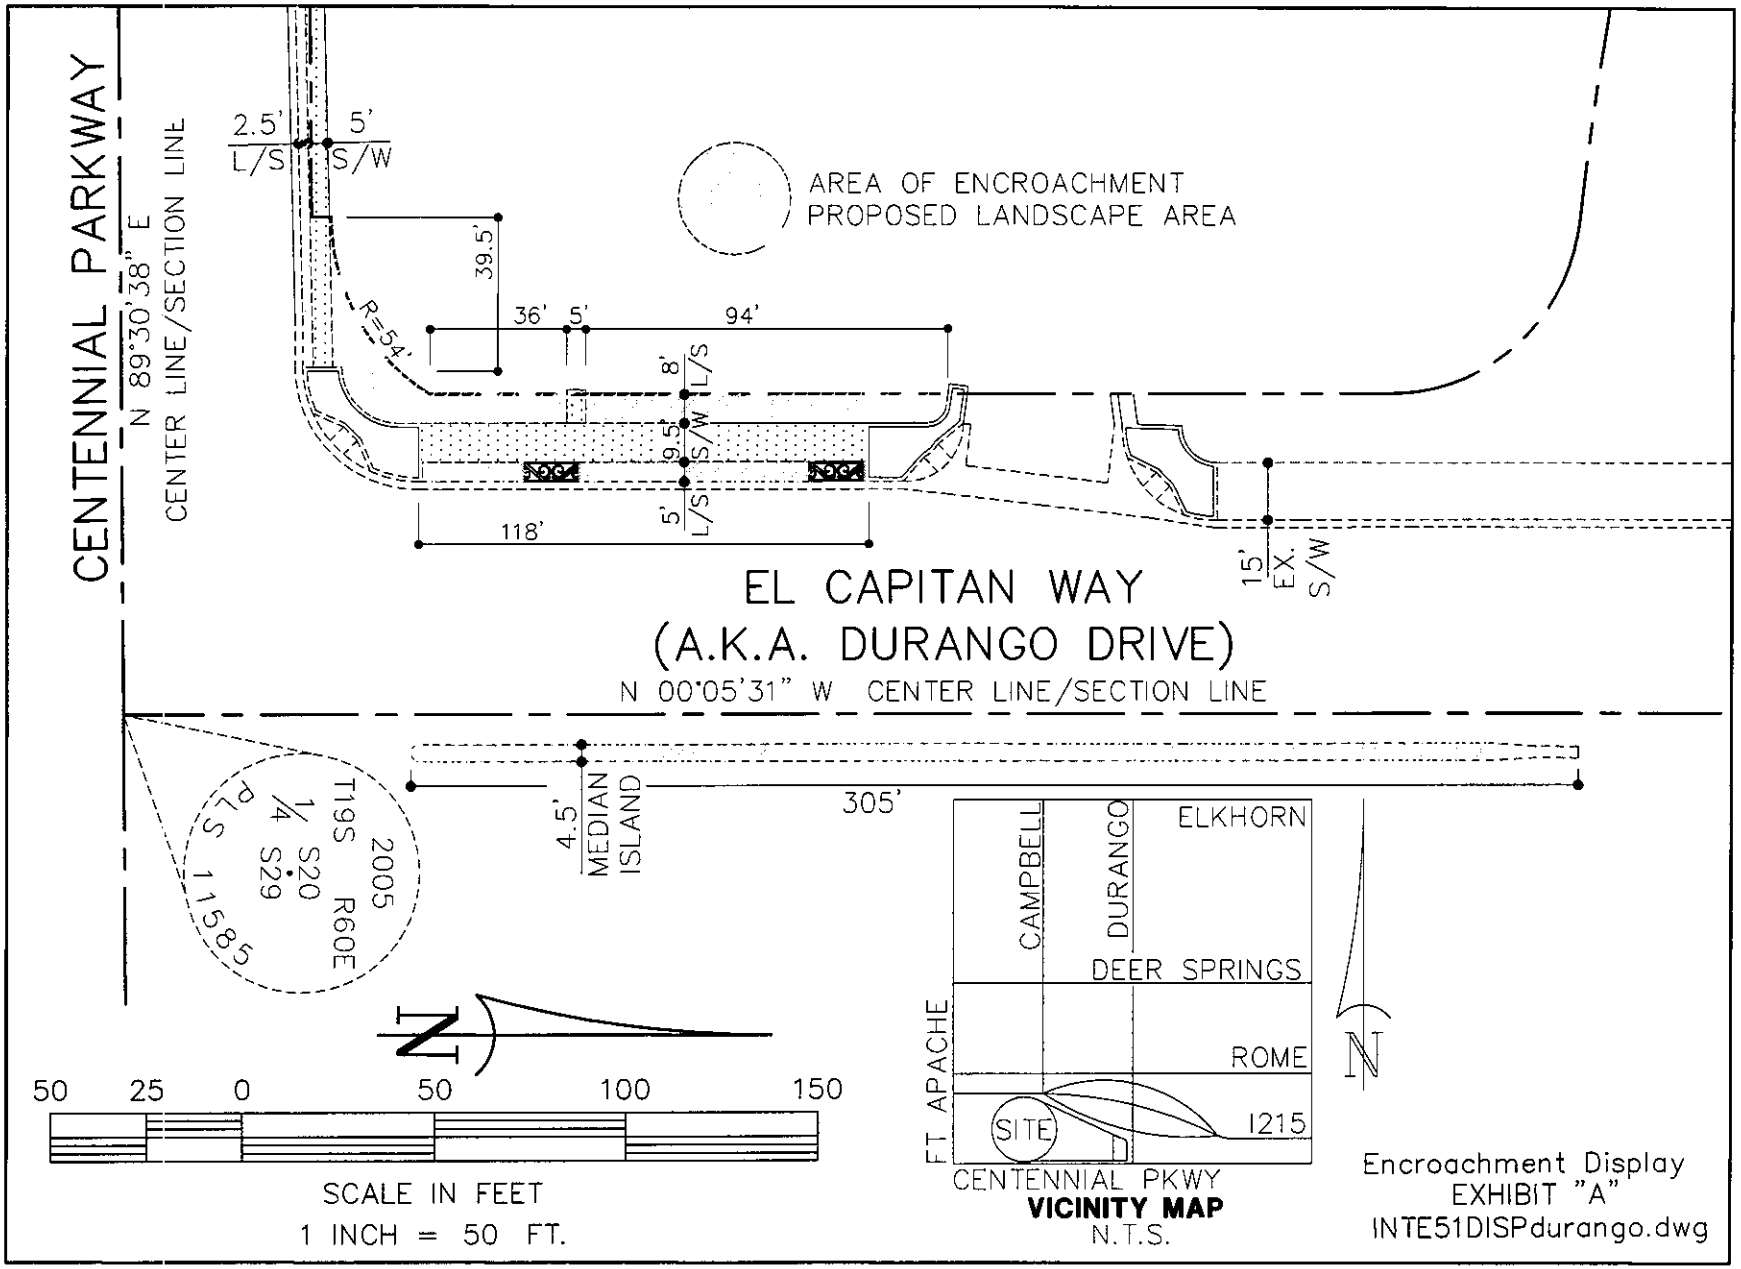
CENTENNIAL PARKWAY
N 89°30'38" E
CENTER LINE/SECTION LINE
2.5' L/S
5' S/W
AREA OF ENCROACHMENT
PROPOSED LANDSCAPE AREA
39.5'
R=54'
36'
5'
94'
8' L/S
9.5' S/W
5' L/S
118'
15' EX. S/W
EL CAPITAN WAY
(A.K.A. DURANGO DRIVE)
N 00°05'31" W CENTER LINE/SECTION LINE
4.5' MEDIAN ISLAND
305'
2005
T19S R60E
1/4 S20
S29
PLS 11585
50 25 0 50 100 150
SCALE IN FEET
1 INCH = 50 FT.
CAMPBELL
DURANGO
ELKHORN
DEER SPRINGS
ROME
I215
FT APACHE
SITE
CENTENNIAL PKWY
VICINITY MAP
N.T.S.
N
Encroachment Display
EXHIBIT "A"
INTE51DISPdurango.dwg