APN: 139-27-803-001

EXHIBIT 'B'

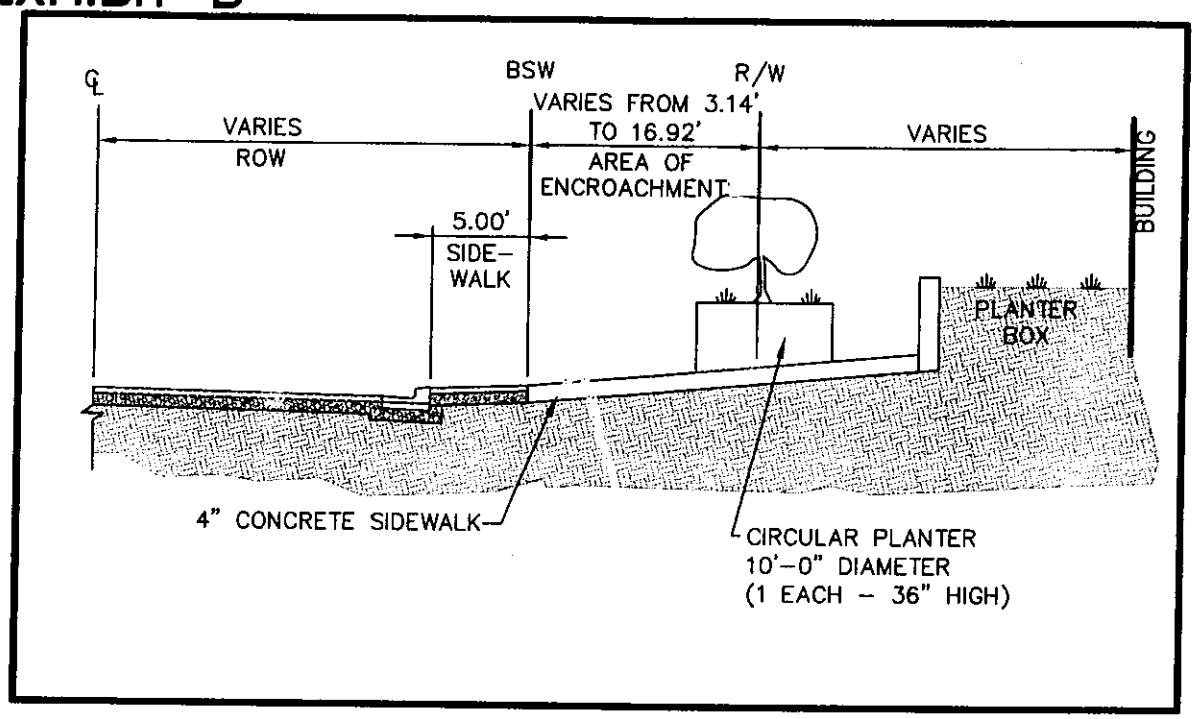

TYP. ENCROACHMENT SECTION
CASINO CENTER BOULEVARD

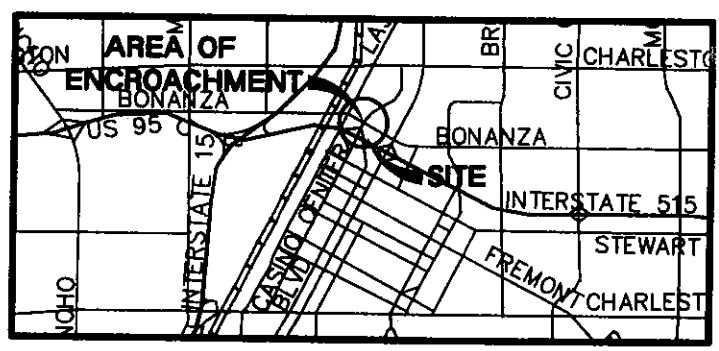

VICINITY MAP

LEGEND FOUND MONUMENTATION
CENTER LINE
ROW LINE
EASEMENT LINE
SECTION LINE
PROPERTY LINE
ADJACENT PROPERTY LINE

FILE NAME: C051283-CLV ENCROACHMENT 2.dwg

DRAWN BY: JWJ	SCALE: NTS	CITY OF LAS VEGAS ENCROACHMENT DETAILS AND VICINITY MAP	PROJECT No.: EDIT
CHECKED BY: RLJ	DATE: 01/18/07		SHEET No. C2
LOCHSA ENGINEERING 6345 SOUTH JONES BLVD. SUITE 100 LAS VEGAS, NV 89118 P: 702 365-9312, F: 702 365-9317		CAMPOS OFFICE BUILDING PROBATION AND PAROLE	SHEET 2